


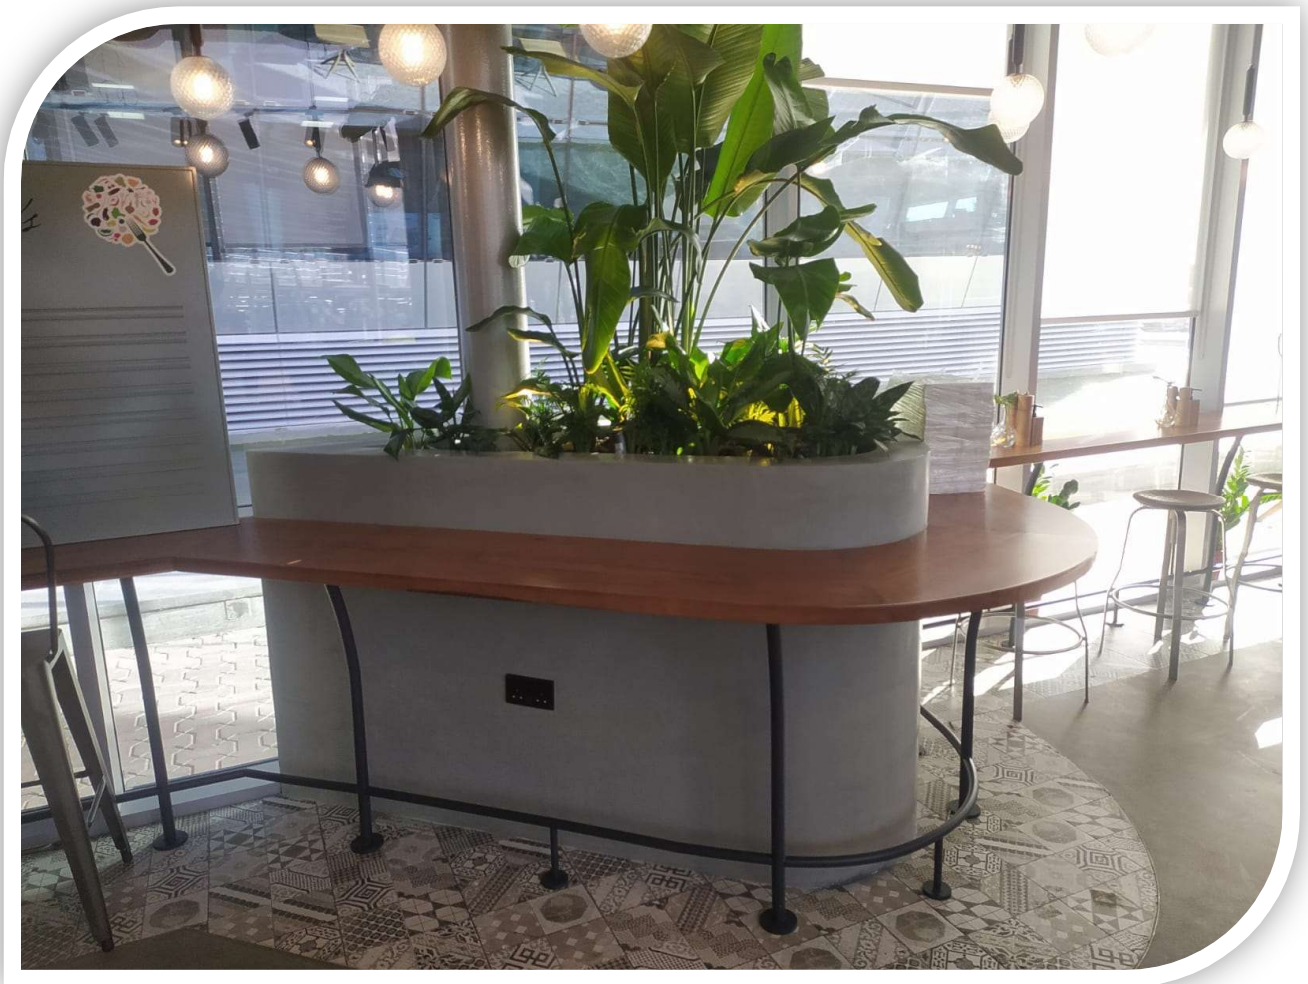

PQ DOCUMENTS

Revoren Group Brochure


Functional Plan

Commercial License

VAT certificate

**Revoren Executed /
Current Projects Project
Approvals**



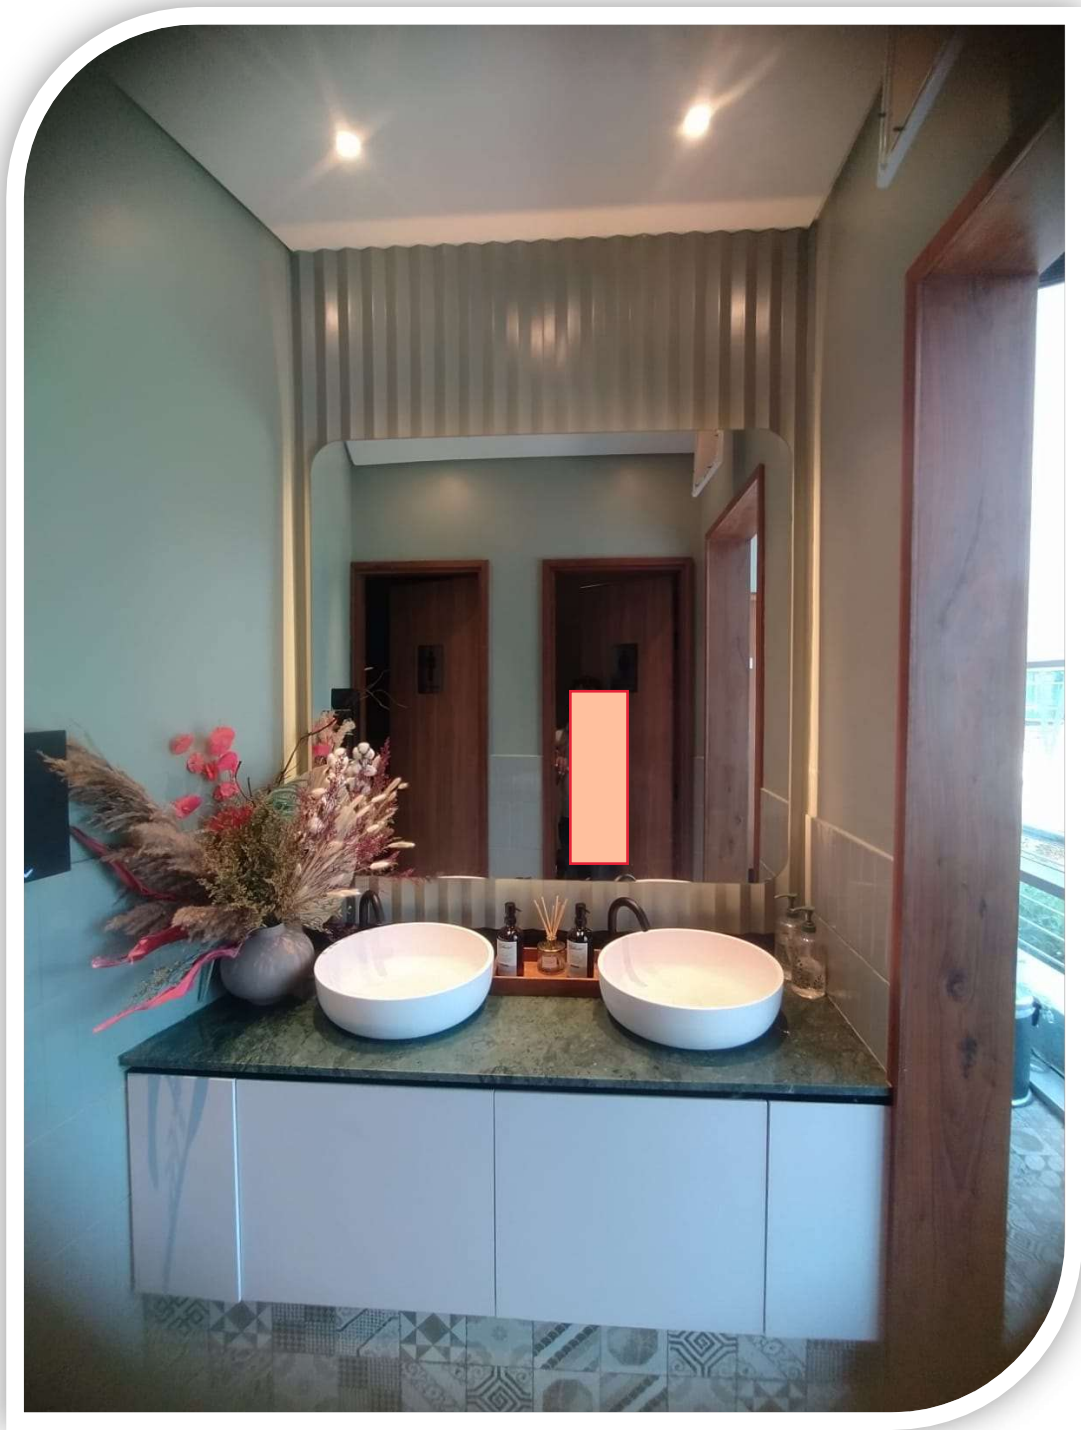

Revoren Group Brochure



REVOREN GROUP

OUR PHILOSOPHY IS SIMPLE...

We strive to exceed your expectations in every stage of our Business. From the initial contact, Pre-planning, Design and Procurement, through to the construction stages and aftercare service.



- ★ **WELCOME**
- ★ **ABOUT US**
- ★ **VISION**
- ★ **MISSION**
- ★ **KEY STRENGTH**
- ★ **SCOPE WE UNDERTAKE IN INTERIOR & MEP**
- ★ **HEALTH CARE**
- ★ **SERVICES WE PROVIDE**



We are specialised in...

DECORATION



JOINERY



WOODEN



ELECTRICAL



PLUMBING



MECHANICAL



**SMART HOME
AUTOMATION**



CCTV

WELCOME

REVOREN GROUP is a strategic turnkey **INTERIOR & MEP** solution that specializes in providing a broad range of Interior, MEP design and Fit-out services for Residential, Commercial & Industrial Turn key environments.

Established in 2014 in India and 2020 in UAE consists of a team of highly skilled Interiors & MEP specialists that Plan, Design and Build commercial Interiors that are Imaginative, yet practical and cost effective. We provide expert services in **Interior design, MEP solutions, Construction, Consultant, Fit-out turn key solutions.**

Our reputation is based upon reliability, consistency of delivery and value.

We pride ourselves on quality design, premium construction and provide first-class service to all our Clients, Old and New. Our commitment to work closely with our Clients ensures We fulfill their requirements, deliver on schedule with highest quality to Global standards and practices with focus on continuous improvement and customer satisfaction.

REVOREN GROUP enjoys a high rate of repeat and referral business by consistently delivering positive Clients experiences While maintaining a good correlation with existing and new Clients. Our Team have expert knowledge in local fields, having 25 plus years experience skilled professional staffs, stay on top of current trends and provide a personalized hands-on approach, ensuring successful Clients collaboration and involvement.



ABOUT US

REVOREN GROUP operates in all types of **Interior Construction, Joinery, Furniture, Fit -out Turnkey and MEP solutions.**

Special attention is made to the **Commercial, Residential, Industrial, Institutions, Health care, Villas, Infrastructural, Private residences.**

REVOREN GROUP has each project team consists of highly skilled Interiors & MEP specialists that plan, design and build Commercial Interiors that are imaginative, yet practical and cost effective. We provide expert services in Interior design, Construction, Joinery, Furniture & MEP Turnkey consultancy, execution and Project Management including Supply & Installation and Facility management..



REVOREN GROUP is working within a partnership and turnkey service. Only in this way, you can closely follow the philosophy of the designer and give form to every conception of space. Only following this attitude some of the most refined Interiors of the World are Born, where craftsmanship, perfection in every detail, constructive attention and careful selection of materials meet in a unique synthesis.

REVOREN GROUP develops Designs and produces all the elements that make up an Interior Design: custom-made Furniture (FF & E), Fixtures, Joinery, Stone and Glass works, Paving, Lighting, MEP solutions, Custom finishes.

The wise use of precious materials, along with the most valuable manual processing brings out the best of the identity of an Global Style recognized worldwide. At the same time **REVOREN GROUP** care all the details to make each functional space efficient.



VISION

To be preferred partners with our Clients delivering the most challenging projects and complete Interior/MEP solutions achieving highest levels of satisfaction for our Clients and stakeholders with focus on continuous improvement, grow and diversify the business..

MISSION

To become Globally recognized leader in the field of Interior solutions that are distinctive, compelling and of Individuality, Reliable, Competitive, Sustainable that brings our Clients dream to life in places and spaces.

REVOREN GROUP is experienced in delivering a variety of high quality refurbishment, fit out work, MEP solutions, both commercially and residentially for a range of clients. We pride ourselves on our professional attitude & continuous high standard of service, focusing on setting an industry standard for construction services nationwide

Our experienced and committed management team approach each project with the care and enthusiasm required to exceed our Client's expectations, regardless of project size and value.

REVOREN GROUP has an impressive portfolio of high end projects, completed always to our client's satisfaction, maintaining our superb reputation in the industry for providing a service over and above expectations in all aspects of the construction process, from inception to completion



CORE VALUES

We discharge our duties with honesty, integrity and professionalism. This is the core of how we act and make decisions.

We exercise prudence in our engineering design.

We invest in staff training and development to stay at the top of the game.

We promote a cooperative team environment. We respect, listen to and appreciate all team members and business associates.

We strive to forge strong long-term relationships with our Clients.

KEY STRENGTH

REVOREN GROUP offers complete turnkey solutions from concept designs to completion including:

- * **Concept design**
- * **Design & Construct capability**
- * **Design management / co- ordination**
- * **Procurement**
- * **Fitout**
- * **Joinery**
- * **MEP solutions and facilities management capabilities.**



SCOPE WE UNDERTAKE IN INTERIOR & MEP

We operate across the GCC and India within a range of industry sectors:



LEISURE AND HOSPITALITY

- ★ Luxury Hotels
- ★ Luxury Residences
- ★ Banks
- ★ Apartments
- ★ Villas
- ★ Bars, Restaurants and Food Court Outlets

RETAIL

- * High Street
- * Shopping Centre and Out-of-town

AVIATION

- * Airside and Landside Works
- * Business Lounges
- * Retail Units (Including Hospitality)
- * Refurbishment Works
- * Office Fit-out



OFFICE AND COMMERCIAL

OFFICE INTERIORS

RECEPTION AREAS

COMMERCIAL PREMISES

INDUSTRIES

AIRPORT TERMINAL & METRO



HERITAGE

- * Schools
- * Educational institutes
- * Yatches
- * Museums
- * Exhibitions Center
- * Visitor attractions

HEALTH CARE

HOSPITALS

CLEAN ROOMS

OPTICIANS

CLINICS



SERVICES WE PROVIDE

REVOREN GROUP specializes in the field of Design and Built not limited to:-

- Fit-out Turnkey Solution (Which Includes Ceiling, Partition, Floor, Wall Finishes, Metal, Built In Joinery Glass and Wooden Doors Packages)
- Refurbishment
- Landlord Common areas & Receptions
- Retail & Hospitality Fit-out
- Office Design & Space Planning
- Mechanical, Electrical & Plumbing Services
- IT Solutions Including Smart Home Automation System & CCTV
- Workplace Furniture
- Re-location
- Project Management



THE DESIGN SERVICES WE DELIVER INCLUDE

- Building Option Appraisals
- Space Planning
- Test-fits
- Concept Design
- 3d Visualization
- Detailed Design
- MEP Design
- Construction Documentation



QUALITY POLICY

REVOREN GROUP will consistently provide products and services that meets or exceeds the requirements and expectation of our customers through timely supply of products and services, continual improvement and teamwork.



HEALTH SAFTY AND ENVIRONMENT POLICY

REVOREN GROUP is committed to achieving and maintaining excellence in all aspects of its operations. ENMAN recognizes and accepts the mandate to conduct its activities in a responsible manner and provide a system of work that protects the health and safety of its own employees, visitors, sub-contractors and the public and at the same time minimizes the impact of its activities on the environment.

We recognize the fact that good health, safety and environment (“HSE”) management has positive benefits to the organization and that commitment to a high level of HSE performance makes good business sense. It also recognizes that HSE management is an essential function, and must therefore continually improve, update and adapt to changes.

WHY REVOREN GROUP

To create and innovate the Interior designs to buildup the reality.

OUR PROMISE

To provide high-end creative and unique interior design solutions to create value and difference.

REVOREN GROUP

REVOREN ENGINEERING & TRADING

Address

The Binary Tower | Office 1103-9 | Business Bay | Dubai- United Arab Emirates
Guindy | Rase Horse Road | Chennai 600032 | Tamil Nadu - India



info@revorengroup.com


www.revorengroup.com




Functional Plan




REVOREN GROUP FUNCTIONAL PLAN

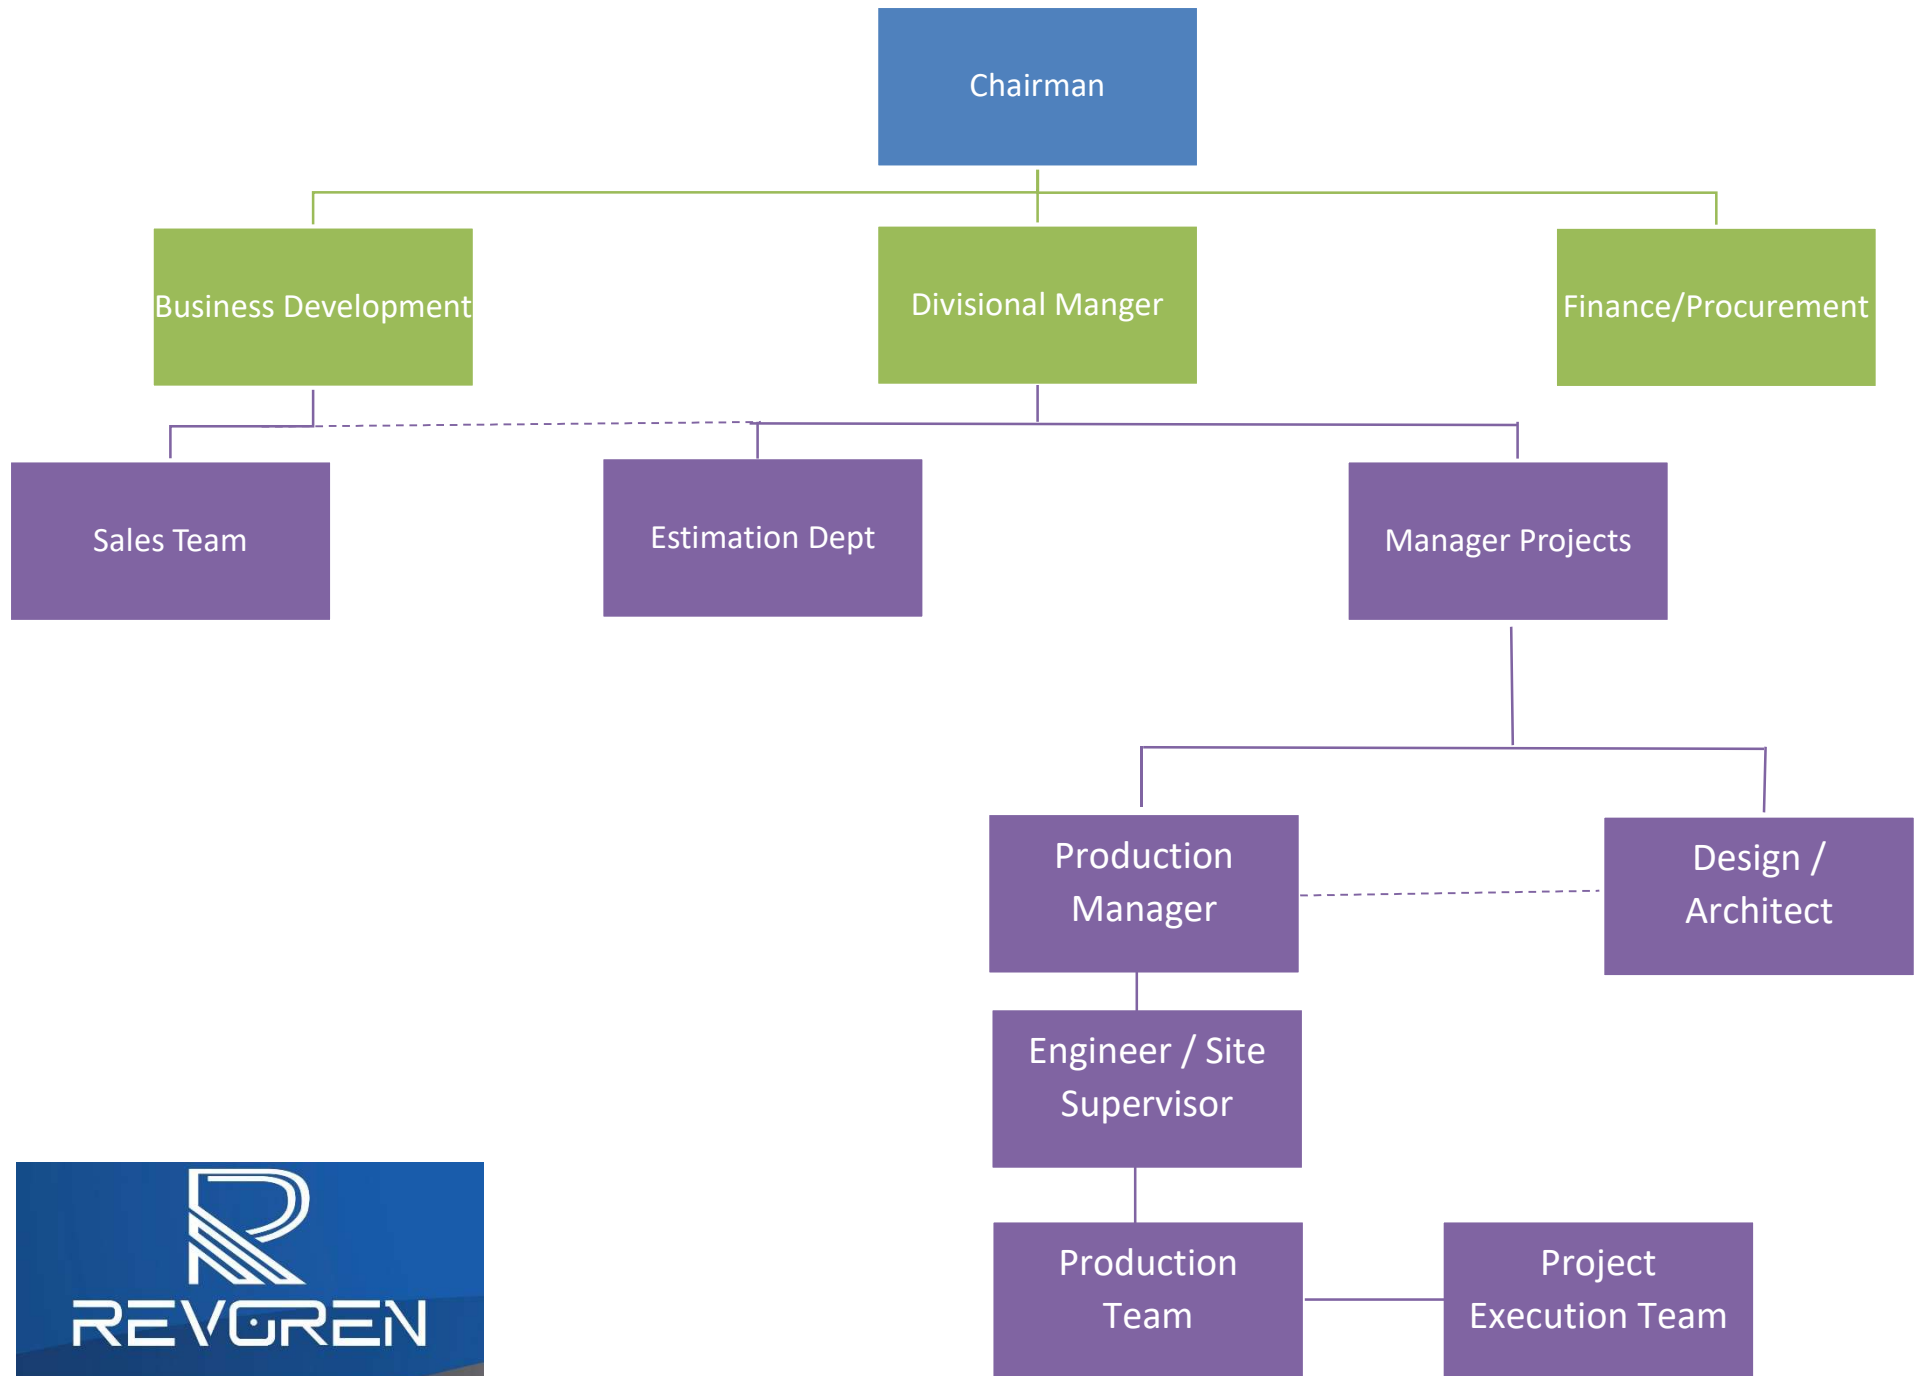

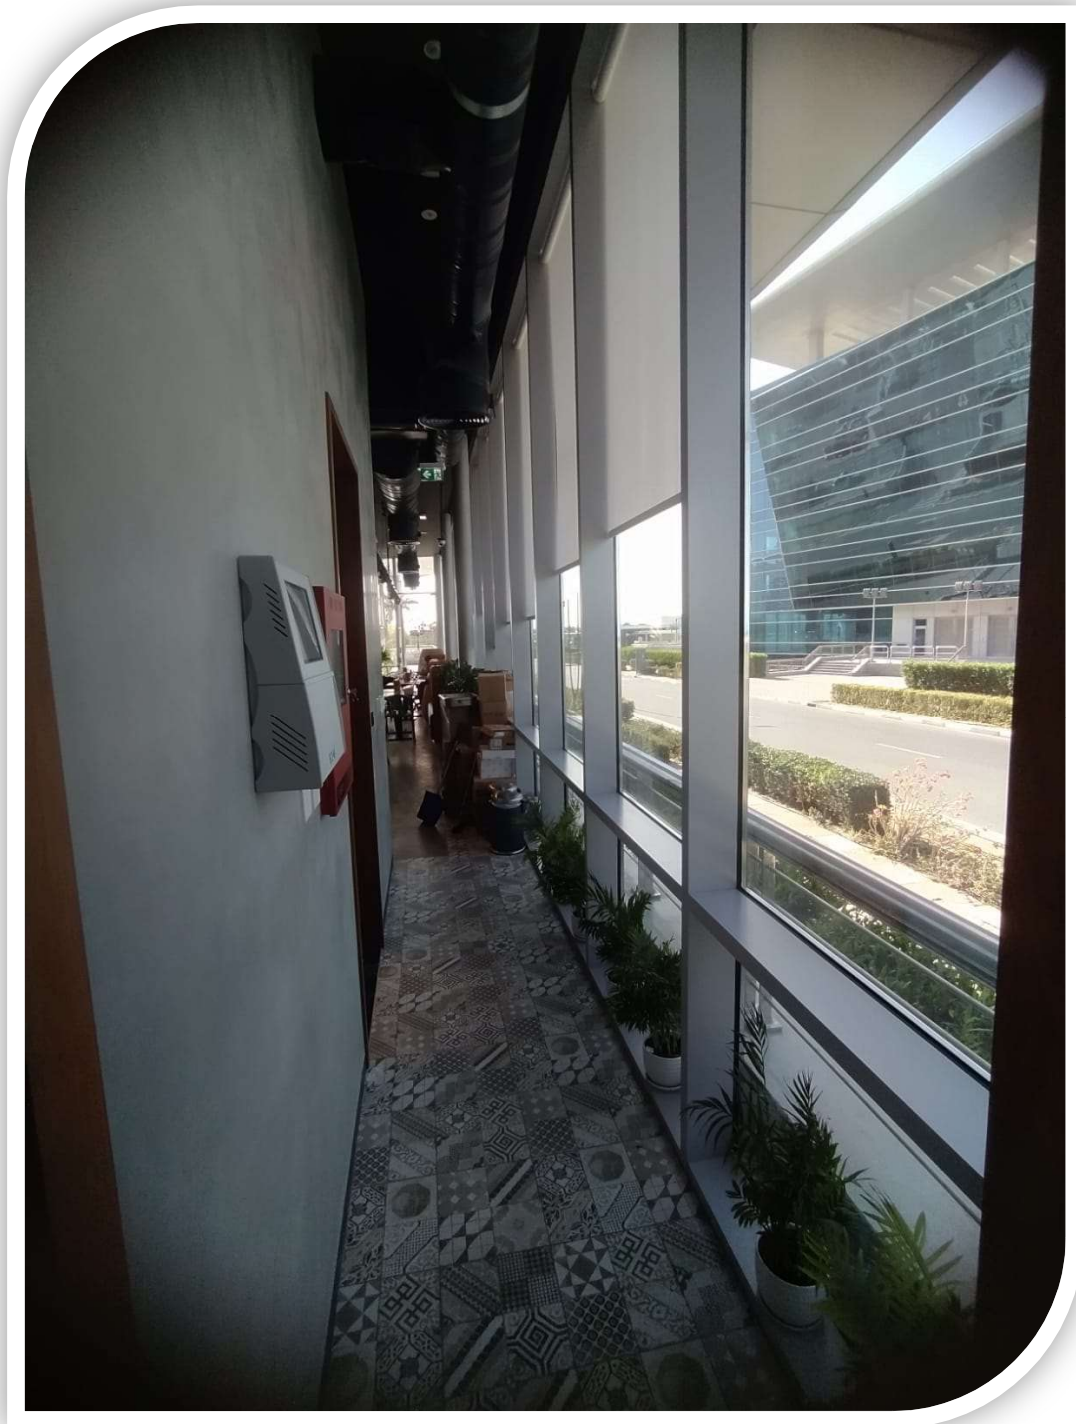

Commercial License



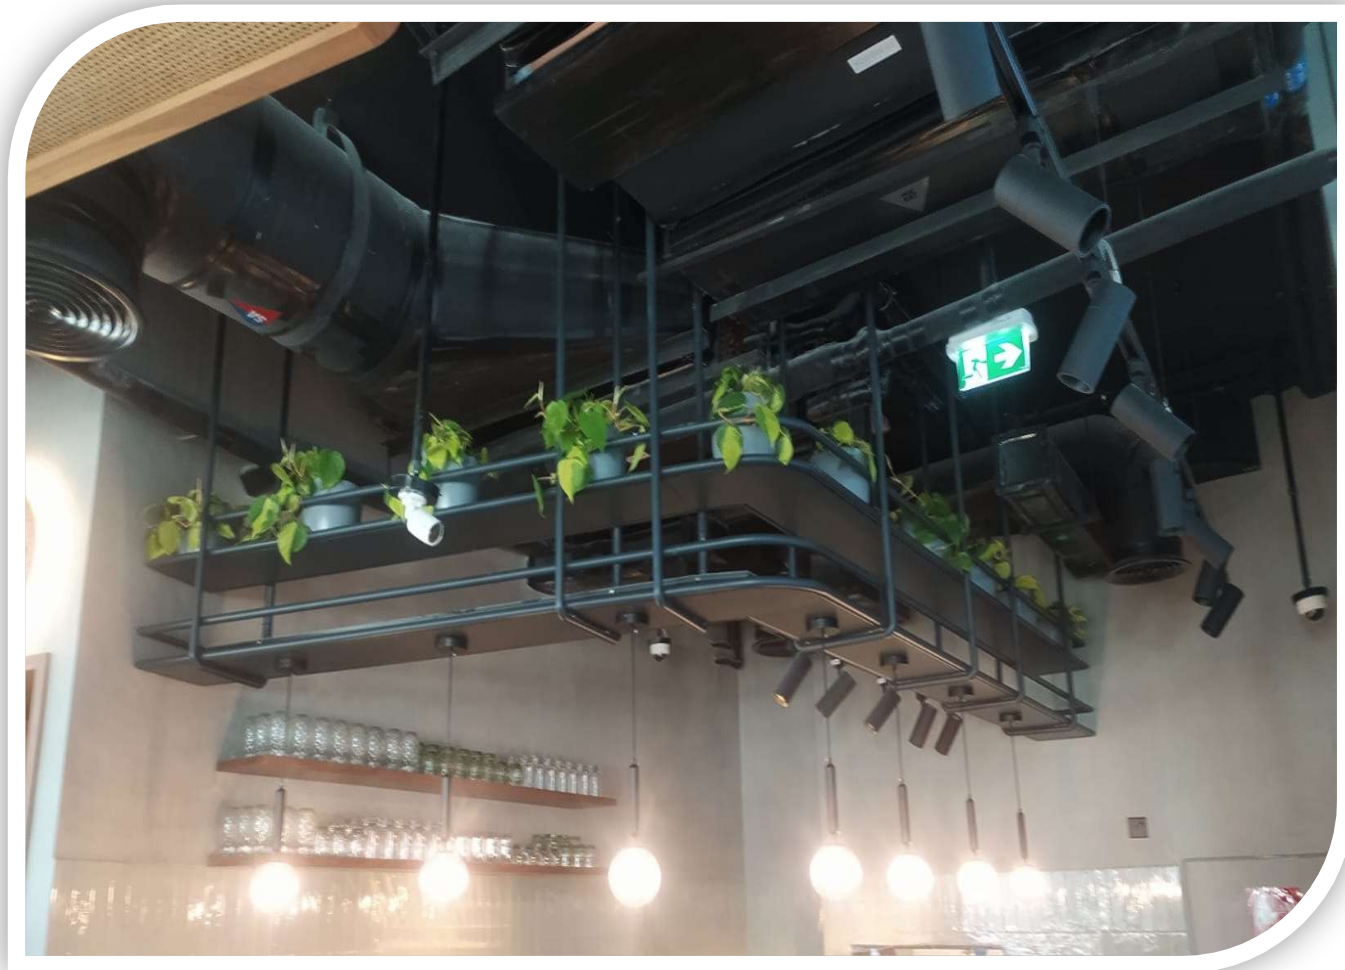

VAT Certificate





**Revoren Group
Current Projects**

Executed/



Revoren Engineer's Executed & Current Projects


Client	Project	Location	Service
Rossovivo Artisan Pizza	Rossovivo Artisan Pizza	Dubai	Fitout
Arabella	G+1 Villa	Dubai	Fitout
Emaar / TAV Construction /DEPA	255 The Address Residences Dubai Opera A2/A3A1a	Dubai	Joinery
Mr. Abdulla Sayed Saam AL Hashmi	G+1 Villa (Renovation)	Abu Dhabi	Fitout
Square General Contracting LLC	Khalidia Palace Hotel	Dubai	Joinery
Ghantoot TPT &Gen. Cont. LLC	Mina Tower Office Building	Abu Dhabi	Joinery / Toilet Cubicle
Multiplex Middle East LLC	Parson Headquarters	Abu Dhabi	Fitout
Lulu Group / Shapoorji Pallonji Mideast LLC	Khalifa City Mall	Abu Dhabi	Fitout
Square General Contracting LLC	Commercial and Residential Building	Abu Dhabi	Fitout
Emirates Hills	Villa	Dubai	Joinery
INC Group	ECI – Etihad Credit Insurance Office	Abu Dhabi	Fitout
Meadows	G+1 Villa	Dubai	Aluminum and Glass
Dubai South / Lootah	Design and Build Nulus Restaurant	Dubai	Fitout
Advanced Industries Group	Dubai Vida Mall – Tower 1, Tower 2	Dubai	Gypsum Package (Ceiling / Partition)



Projects Approvals




  		DESIGN & BUILD OF THE NOLUS		TECHNICAL SUBMITTAL (DS Approval Required)	
Originator of Submittal		Lootah Engineering and Construction LLC		Reference No.	BP159-LEC-PQD-IND-000002
Requested by		Arunkumar		Rev. No	0
Subject of Submittal		RFP 159/BP/21 in Bussines Park of Dubai South		Date Submitted	21-Nov-21
				Hardcopies to be issued	
Enclosure		☐ Programme ☐ Project Quality Plan ☐ Method Statement ☒ Others (specify) ☐ HSE Plan ☐ Subcontractor Approval ☐ Handover Form ☒ Pre-Qualification ☐ CV (specify trade) ☐ Snag List			
Contractor's Authorized Representative Name		Arunkumar Construction Manager		 Signature and Stamp	
ENGINEER'S COMMENTS					
Date Received by Engineer and		Incoming Ref. No.			
No Objection subject to following: 1) Subject to comply with project, specifications, and authorities regulations and requirements. 2) determine his scope of works. 3) expedite submit Engineering works. (shop drawings, material submittals , method statement. 4.) Visit projects that completed by (M/s. Revoren) for evaluation his performance.					
ENGINEER APPROVAL STATUS		☐ Code 1 ☒ Code 2 ☐ Code 3 ☐ Code 4 ☐ For Information Only			
Engineer's Authorized Representative Name		Qussay Al Asaad 21.11.2021 		Signature, Date and Stamp	
		Outgoing Ref. No.			
DUBAI SOUTH COMMENTS					
Subject to visit the quality of previous projects done by Revoren .					
DS APPROVAL STATUS		☐ Code 1 ☐ Code 2 ☐ Code 3 ☐ Code 4 ☐ For Information Only			
DS Technical Team Name and Position				Signature, Date and Stamp	
DS Design Manager Name and Position				Signature, Date and Stamp	
DS Project Manager Name				Signature, Date and Stamp	
		Outgoing Ref. No.			
CONTRACTOR RECEIVED SIGNATURE					
Name		Date, Signature and Stamp			
DOCUMENT STATUS					
Code 1 - Approved.					
Code 2 - Approved as noted, work may proceed subject to incorporation of comments indicated.					
Code 3 - Revise & resubmit.					
Code 4 - Rejected					
Corrections or comments made relative to submittals during this review do not relieve the contractor from compliance with the contract requirements and specifications. This check is only for review of general conformance with the design concept of the Any amendments to this form should be approved by the Engineer and Dubai South prior to use by the contractor.					

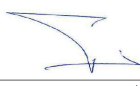  	DESIGN & BUILD OF THE NOLUS		SHOP DRAWING SUBMITTAL	
	RFP 159/BP/21 in Bussines Park of Dubai South		Reference No.	BP159-LEC-SHD-CIV-000020
			Rev. No	1
			Date Submitted	28-Dec-21
Originator of Submittal		LOOTAH ENGINEERING AND CONSTRUCTION LLC	No. of hardcopies	Soft copy
REFERENCE NUMBER		DRAWING TITLE		DESCRIPTION
BP159-LEC-SHD-CIV-000057		Booth Seat Details-1		
BP159-LEC-SHD-CIV-000058		Booth Seat Details-2		
BP159-LEC-SHD-CIV-000067		Wooden Storage Location		
Contractor's Authorized Representative Name		Omar Soliman Technical Manager	  Signature and Stamp	
Contractor's Statement: We certify that the shop drawings drawings submitted herewith is prepared in details and reflects the actual as-built condition of the works and is prepared in compliance with the shop drawings, redline drawings and specification except as otherwise specifically stated hereabove.				
Received by Engineer's Authorized Representative Name		Signature, Date and Stamp		
ENGINEER'S COMMENTS				
Hardcopies - Date Received by Engineer		Incoming Ref. No., if applicable (to be filled by RE)		
1) All the Back Seat thickness 50mm and at plantre 30mm on planter and 20mm standalone.				
2) Termination with Planter to be as discussed, Groove vertical and horizontal same level of planter to be provided.				
3) All measurement as per site conditions. Contractor has to mark at site for final approval.				
4) Full coordinations with MEP Subcontractor.				
5) This approval will not relieve Contractor from his liability.				
6) Subject to no cost and time impact.				
ENGINEER'S APPROVAL STATUS		☐ Code 1 ☒ Code 2 ☐ Code 3 ☐ Code 4 ☐ For Information Only		
Reviewed by Engineer's Technical Team (Name and Position)		Signature, Date  		
Engineer's Authorized Representative Name		Signature, Date and Stamp		
Outgoing Ref. No., if applicable (to be filled by RE)				
CONTRACTOR RECEIVED SIGNATURE				
Contractor's Authorized Representative Name		Signature and Stamp		
DOCUMENT STATUS				
Code 1 - Approved.				
Code 2 - Approved as noted, work may proceed subject to incorporation of comments indicated.				
Code 3 - Revise & resubmit.				
Code 4 - Rejected				
Corrections or comments made relative to submittals during this review do not relieve the contractor from compliance with the contract requirements and specifications.				
Any amendments to this form should be approved by the Engineer and Dubai South prior to use by the contractor.				

  	DESIGN & BUILD OF THE NOLUS		SHOP DRAWING SUBMITTAL	
	RFP 159/BP/21 in Bussines Park of Dubai South		Reference No.	BP159-LEC-SHD-CIV-000025
Originator of Submittal		LOOTAH ENGINEERING AND CONSTRUCTION LLC	Rev. No	1
			Date Submitted	04-Jan-22
		No. of hardcopies	Soft copy	
REFERENCE NUMBER		DRAWING TITLE		DESCRIPTION
BP159-LEC-SHD-CIV-000065		Waiting Bench Details		
BP159-LEC-SHD-CIV-000066		Waiting Bench Location		
Contractor's Authorized Representative Name	Omar Soliman Technical Manager		 	
Signature and Stamp				
Contractor's Statement: We certify that the shop drawings drawings submitted herewith is prepared in details and reflects the actual as-built condition of the works and is prepared in compliance with the shop drawings, redline drawings and specification except as otherwise specifically stated hereabove.				
Received by Engineer's Authorized Representative Name			Signature, Date and Stamp	
ENGINEER'S COMMENTS				
Hardcopies - Date Received by Engineer	Incoming Ref. No., if applicable (to be filled by RE)			
- See comments on the attached drawings below: - Subject to compliance with project sprcification and authority regulations / Requirements. - Subject to no cost and time impact. - This approval will not relieve Contractor from his liability.				
ENGINEER'S APPROVAL STATUS	☐ Code 1 ☒ Code 2 ☐ Code 3 ☐ Code 4 ☐ For Information Only			
Reviewed by Engineer's Technical Team (Name and Position)			Signature, Date	
Engineer's Authorized Representative Name	Qussay Al Asaad 05.01.2022		 	
Outgoing Ref. No., if applicable (to be filled by RE)		Signature, Date and Stamp		

CONTRACTOR RECEIVED SIGNATURE	
Contractor's Authorized Representative Name	Signature and Stamp

DOCUMENT STATUS
Code 1 - Approved.
Code 2 - Approved as noted, work may proceed subject to incorporation of comments indicated.
Code 3 - Revise & resubmit.
Code 4 - Rejected
Corrections or comments made relative to submittals during this review do not relieve the contractor from compliance with the contract requirements and specifications.
Any amendments to this form should be approved by the Engineer and Dubai South prior to use by the contractor.

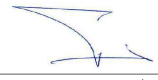  		DESIGN & BUILD OF THE NOLUS		SHOP DRAWING SUBMITTAL	
				Reference No.	BP159-LEC-SHD-CIV-000019
		RFP 159/BP/21 in Bussines Park of Dubai South		Rev. No	1
				Date Submitted	28-Dec-21
Originator of Submittal		LOOTAH ENGINEERING AND CONSTRUCTION LLC		No. of hardcopies	Soft copy
REFERENCE NUMBER		DRAWING TITLE		DESCRIPTION	
BP159-LEC-SHD-CIV-000055		Banquet Seat 1 Details			
BP159-LEC-SHD-CIV-000056		Banquet Seat 2 Details			
BP159-LEC-SHD-CIV-000068		Banquet Seat 1 Location			
BP159-LEC-SHD-CIV-000069		Banquet Seat 2 Location			
Contractor's Authorized Representative Name		Omar Soliman Technical Manager		  Signature and Stamp	
Contractor's Statement: We certify that the shop drawings drawings submitted herewith is prepared in details and reflects the actual as-built condition of the works and is prepared in compliance with the shop drawings, redline drawings and specification except as otherwise specifically stated hereabove.					
Received by Engineer's Authorized Representative Name				Signature, Date and Stamp	
ENGINEER' S COMMENTS					
Hardcopies - Date Received by Engineer		Incoming Ref. No., if applicable (to be filled by RE)			
1) See comments on the attached drawings 2)Width of banquet if it is possible to reduce for more spaces and circulation. 3) All Back seat (supports) thickness to be 50 mm. 4) All measurement should be taken as per site conditions. 5) Contractor has to mark banquets at site for final approval. 6) This approval will not relieve Contractor fro his liability. 7) Subject to no cost and time impact.					
ENGINEER'S APPROVAL STATUS		☐ Code 1 ☒ Code 2 ☐ Code 3 ☐ Code 4 ☐ For Information Only			
Reviewed by Engineer's Technical Team (Name and Position)		 Signature, Date			
Engineer's Authorized Representative Name		Qussay Al Asaad 29.12.2021 Signature, Date and Stamp			
Outgoing Ref. No., if applicable (to be filled by RE)					


CONTRACTOR RECEIVED SIGNATURE		
Contractor's Authorized Representative Name		
		Signature and Stamp


DOCUMENT STATUS
Code 1 - Approved.
Code 2 - Approved as noted, work may proceed subject to incorporation of comments indicated.
Code 3 - Revise & resubmit.
Code 4 - Rejected
Corrections or comments made relative to submittals during this review do not relieve the contractor from compliance with the contract requirements and specifications.
Any amendments to this form should be approved by the Engineer and Dubai South prior to use by the contractor.

  	DESIGN & BUILD OF THE NOLUS		SHOP DRAWING SUBMITTAL	
	RFP 159/BP/21 in Bussines Park of Dubai South		Reference No.	BP159-LEC-SHD-CIV-000018
			Rev. No	0
			Date Submitted	19-Dec-21
Originator of Submittal		LOOTAH ENGINEERING AND CONSTRUCTION LLC	No. of hardcopies	Soft copy
REFERENCE NUMBER		DRAWING TITLE		DESCRIPTION
BP159-LEC-SHD-CIV-000059		SMDB & DB Door Details		
Contractor's Authorized Representative Name	Omar Soliman Technical Manager		 	
Signature and Stamp				
Contractor's Statement: We certify that the shop drawings drawings submitted herewith is prepared in details and reflects the actual as-built condition of the works and is prepared in compliance with the shop drawings, redline drawings and specification except as otherwise specifically stated hereabove.				
Received by Engineer's Authorized Representative Name			Signature, Date and Stamp	
ENGINEER'S COMMENTS				
Hardcopies - Date Received by Engineer		Incoming Ref. No., if applicable (to be filled by RE)		
No objection subject to following:				
1.) Material submittal for ^{In} MDF, edge solid wood and accessories to be submitted for approval.				
2.) Subject to comply with project, specifications and authorities regulations and requirements.				
3.) Coordination with MEP subcontractor for make sure that accommodate all SMDB/DB components				
4.) This approval not relieve Contractor from his liability.				
5.) Subject to no cost and time impact.				
ENGINEER'S APPROVAL STATUS	☐ Code 1 ☒ Code 2 ☐ Code 3 ☐ Code 4 ☐ For Information Only			
Reviewed by Engineer's Technical Team (Name and Position)			Signature, Date	
Engineer's Authorized Representative Name	Qussay Al Asaad 19.12.2021		 	
		Signature, Date and Stamp		
Outgoing Ref. No., if applicable (to be filled by RE)				

CONTRACTOR RECEIVED SIGNATURE	
Contractor's Authorized Representative Name	Signature and Stamp

DOCUMENT STATUS
Code 1 - Approved.
Code 2 - Approved as noted, work may proceed subject to incorporation of comments indicated.
Code 3 - Revise & resubmit.
Code 4 - Rejected
Corrections or comments made relative to submittals during this review do not relieve the contractor from compliance with the contract requirements and specifications.
Any amendments to this form should be approved by the Engineer and Dubai South prior to use by the contractor.

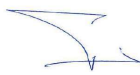  	DESIGN & BUILD OF THE NOLUS RFP 159/BP/21 in Bussines Park of Dubai South		SHOP DRAWING SUBMITTAL	
			Reference No.	BP159-LEC-SHD-CIV-000012
			Rev. No	0
			Date Submitted	09-Dec-21
Originator of Submittal		LOOTAH ENGINEERING AND CONSTRUCTION LLC	No. of hardcopies	Soft copy
REFERENCE NUMBER		DRAWING TITLE		DESCRIPTION
BP159-LEC-SHD-CIV-000038		Fire Rated Wooden Door		
Contractor's Authorized Representative Name		Omar Soliman Technical Manager	  Signature and Stamp	
Contractor's Statement: We certify that the shop drawings drawings submitted herewith is prepared in details and reflects the actual as-built condition of the works and is prepared in compliance with the shop drawings, redline drawings and specification except as otherwise specifically stated hereabove.				
Received by Engineer's Authorized Representative Name		Signature, Date and Stamp		
ENGINEER'S COMMENTS				
Hardcopies - Date Received by Engineer		Incoming Ref. No., if applicable (to be filled by RE)		
See comments on the attached drawings. 1.) (Architrave) to be simple / plane see attached photo. 2.) There is no block shoulder (Refer to Detailed drawings Door D2), Also check site condition. 3.) Schedule for ironmongery, and Fire rating are not provided (Door closer, Door stopper, kick plate, push plate, Hinges with size). 4.) Door shutter width minimum 80cm. 5.) Frame size to be compatible with block size around, whether there is block shoulder or not. 6.) Type of wood for frame and veneer to be (TV-01) WALNUT				
ENGINEER'S APPROVAL STATUS		☐ Code 1 ☒ Code 2 ☐ Code 3 ☐ Code 4 ☐ For Information Only		
Reviewed by Engineer's Technical Team (Name and Position)		Signature, Date		
Engineer's Authorized Representative Name		Qussay Al Asaad 12.12.2021   Signature, Date and Stamp		
Outgoing Ref. No., if applicable (to be filled by RE)				
CONTRACTOR RECEIVED SIGNATURE				
Contractor's Authorized Representative Name		Signature and Stamp		
DOCUMENT STATUS				
Code 1 - Approved.				
Code 2 - Approved as noted, work may proceed subject to incorporation of comments indicated.				
Code 3 - Revise & resubmit.				
Code 4 - Rejected				
Corrections or comments made relative to submittals during this review do not relieve the contractor from compliance with the contract requirements and specifications.				
Any amendments to this form should be approved by the Engineer and Dubai South prior to use by the contractor.				

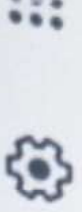

489 x 500



Instagram

Wooden Door Frames
2140 50 mm - Brand: Watson Woods

Size: 5X2.5, 6X2.5, 6X3, 10X3, Height: **ALL SIZES AVAILABLE, Frame M...**
* Check website for latest pricing and availability. Images -

Related Images



Item 0.8...
In stock




5



Photos



Only Size

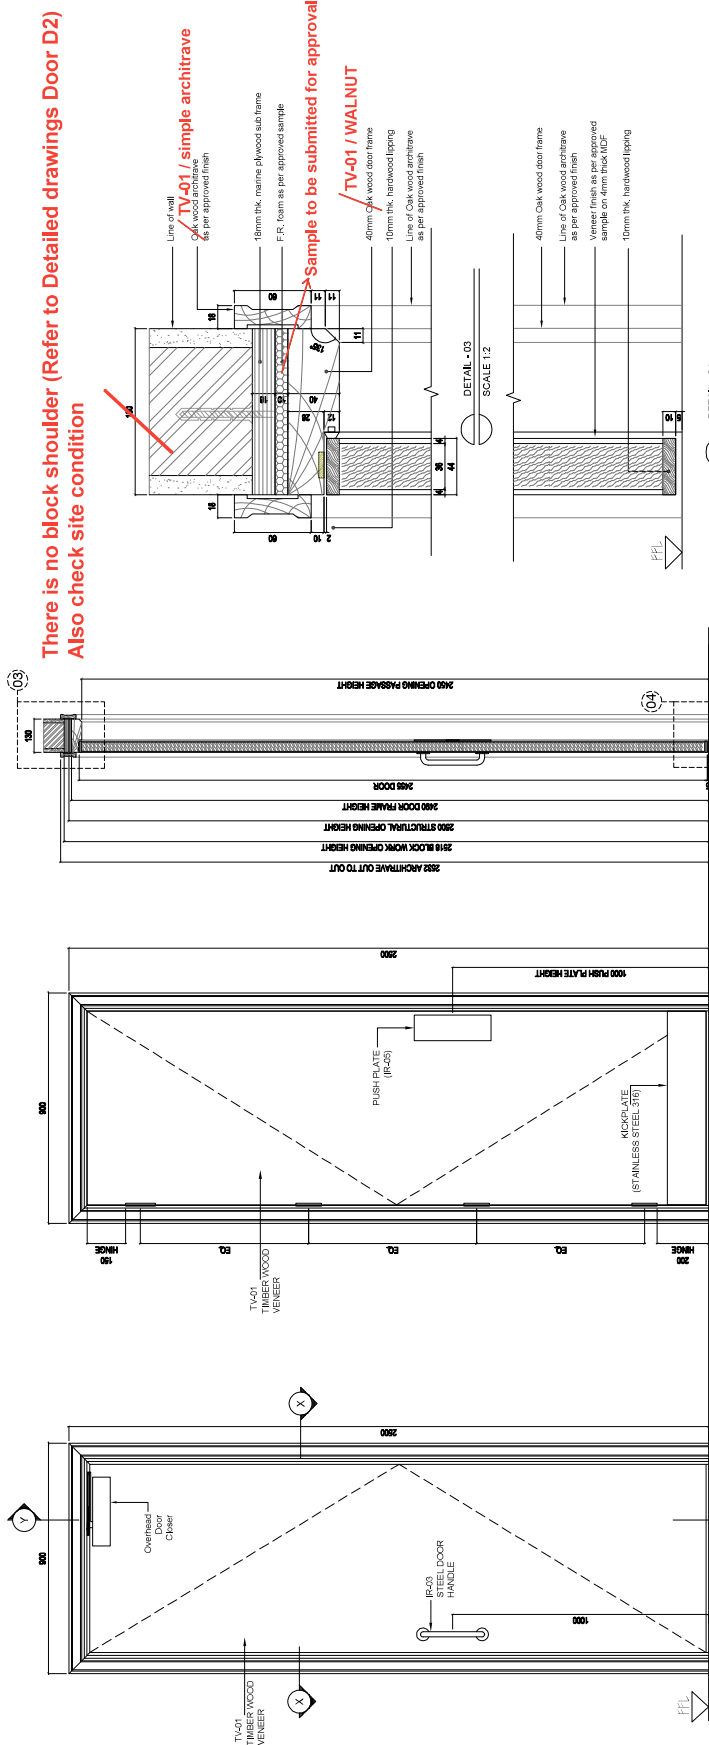

FRONT ELEVATION
SCALE 1:10

REAR ELEVATION
SCALE 1:10

SECTION THRU Y-X
SCALE 1:10


Minimum 80cm door shutter

This Architrave is not acceptable

Simple Architrave is required

Frame size to be compatible with block size around, whether there is block shoulder or not.

KEY PLAN:

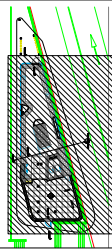

GENERAL NOTES:

- DO NOT SCALE FROM THIS DRAWING.
- ALL DIMENSIONS ARE IN MILLIMETERS. LEVELS ARE IN METERS UNLESS NOTED OTHERWISE.
- THIS DRAWING SHOULD BE READ IN CONJUNCTION WITH MECHANICAL, ELECTRICAL, DRAWINGS AND SECTIONS OF THE SPECIFICATIONS.

0 05/12/2021 FIRST ISSUE FOR APPROVAL

REV DATE

DETAIL

CONSULTANT:



CLIENT:



SUPERVISION CONSULTANT:



MAIN CONTRACTOR:



ID CONTRACTOR:



www.revengroup.com

info@revengroup.com

PROJECT NAME:

DESIGN & BUILD OF THE NOLUS IN
BUSINESS PARK
SOUTH DUBAI UAE


TITLE:

FIRE RATED WOODEN DOOR

DATE	05-12-2021
DRAWN BY	MUSHTAFA SARAI
CHECKED BY	SARAI
APPROVED BY	A1 / AS SHOWN
SCALE	AS SHOWN
DRAWING NUMBER	BP-159-LEC-SHC-CIV-000038-PDF
REV	0


						DESIGN & BUILD OF THE NOLUS		MATERIAL SUBMITTAL FORM	
Originator of Submittal		Lootah Engineering and Construction LLC		RFP 159/BP/21 in Bussines Park of Dubai South		Reference No.		BP159-LEC-MAT-ARC-000001	
						Rev. No.		0	
						Date		10 November 2021	
Item		Description				Discipline		List of Enclosure	
Specifications Reference								(Tick as Applicable)	
BOQ Reference						☐ Infrastructure ☐ Prequalification Documents			
Drawing Reference						☒ Architectural ☐ Trade License			
						☐ Structural ☒ Vendor's Technical Literature			
						☐ Mechanical ☐ List of Previous Projects Done			
Material Specified		Material Submittal & Colour Sample for Ceiling Paint & Wall Finishes				☐ Electrical ☐ Compliance Statement Sheet (*)			
						☐ HVAC ☐ Method Statement			
Material Proposed		Ceiling Paint & Wall Finishes				☐ Plumbing ☐ Previous Test Results			
						☐ Finishes ☐ Copy of the Related Specifications			
Manufacturer/Supplier		Jotun				☐ External Works ☒ Sample with Sample Tag(**)			
Address of Manufacturer		Dubai, U.A.E				☐ Civil Works ☐ Shop Drawings (if applicable)			
Contractor Remarks						☐ Landscaping ☐ Others (specify)			
Date Required on Site									
Expected Date of Arrival of Material on Site:						Expected Date of Material Submittal Documents to RE:			
Notes:		*Compliance statement sheet covering each paragraph and subparagraph of the specification and deviations should be clearly marked. Advantages/disadvantages between the specified and proposed to be mentioned. This statement must be attached to the relevant submittal form. **Samples should be presented on a sample board suitably identified with labels. Where it is not possible to present a sample on sample board due to size constraints, sample tag should be attached properly. Photos of samples should be included in the submittal. All document submissions should include one Original along with a soft copy in PDF Format with this submission. When a resubmission is made based on The Engineer's comments, the compliance/reply to each comment should be clearly mentioned point by point. The specified format should be filled in accordingly and attached to the submittal form.							
Contractor Statement		We certify that the material specified herewith has been reviewed in detail and is in compliance with the contract drawings and specifications except as otherwise stated above.							
Contractor's Authorized Representative Name		Arunkumar Construction Manager							
						Signature and Stamp			

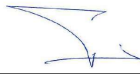

  	DESIGN & BUILD OF THE NOLUS		SHOP DRAWING SUBMITTAL	
	RFP 159/BP/21 in Bussines Park of Dubai South		Reference No.	BP159-LEC-SHD-CIV-0000008
Originator of Submittal		LOOTAH ENGINEERING AND CONSTRUCTION LLC	Rev. No	0
			Date Submitted	30-Nov-21
			No. of hardcopies	Soft copy
REFERENCE NUMBER		DRAWING TITLE		DESCRIPTION
BP159-LEC-SHD-CIV-000046		External Wall Cladding Details-1		
BP159-LEC-SHD-CIV-000047		External Wall Cladding Details-2		
BP159-LEC-SHD-CIV-000048		External Wall Cladding Details-3		
Contractor's Authorized Representative Name		Omar Soliman Technical Manager	 	
		Signature and Stamp		
Contractor's Statement: We certify that the shop drawings drawings submitted herewith is prepared in details and reflects the actual as-built condition of the works and is prepared in compliance with the shop drawings, redline drawings and specification except as otherwise specifically stated hereabove.				
Received by Engineer's Authorized Representative Name				
		Signature, Date and Stamp		
ENGINEER'S COMMENTS				
Hardcopies - Date Received by Engineer		Incoming Ref. No., if applicable (to be filled by RE)		
- Structural calculation for fixation to be submitted 1.) Refer to Engineer comments on attached shop drawings 2.) Any stainless steel materials should be Grade 316. 3.) Srtuctural opening for openings should be respected (Kitchen door width) 4.) Specified coated paint should be applied on concrete block prior start fixation. 5.) Subject to mock-up sample fixation forfinal Client/Engineer approval. 6.) Aluminium framing to be providing between Tiles cladding and curtain wall. 7.) Any approval will not relieve Contractor from his liability. 8.) Subject to no cost and time impact. - Detail drawings showing how start fixation based on site measurements to be submitted to avoid cut pieces (if any)				
ENGINEER'S APPROVAL STATUS		☐ Code 1 ☒ Code 2 ☐ Code 3 ☐ Code 4 ☐ For Information Only		
Reviewed by Engineer's Technical Team (Name and Position)				
Engineer's Authorized Representative Name		Signature, Date  		
		Signature, Date and Stamp		
Outgoing Ref. No., if applicable (to be filled by RE)				

CONTRACTOR RECEIVED SIGNATURE	
Contractor's Authorized Representative Name	Signature and Stamp

DOCUMENT STATUS
Code 1 - Approved.
Code 2 - Approved as noted, work may proceed subject to incorporation of comments indicated.
Code 3 - Revise & resubmit.
Code 4 - Rejected
Corrections or comments made relative to submittals during this review do not relieve the contractor from compliance with the contract requirements and specifications.
Any amendments to this form should be approved by the Engineer and Dubai South prior to use by the contractor.

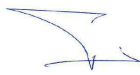  	DESIGN & BUILD OF THE NOLUS RFP 159/BP/21 in Bussines Park of Dubai South		SHOP DRAWING SUBMITTAL	
			Reference No.	BP159-LEC-SHD-CIV-000021
Originator of Submittal		LOOTAH ENGINEERING AND CONSTRUCTION LLC	Rev. No	1
			Date Submitted	26-Dec-21
		No. of hardcopies	Soft copy	
REFERENCE NUMBER		DRAWING TITLE		DESCRIPTION
BP159-LEC-SHD-CIV-000060		FHRC Door Details		
Contractor's Authorized Representative Name		Omar Soliman Technical Manager	  Signature and Stamp	
<i>Contractor's Statement: We certify that the shop drawings drawings submitted herewith is prepared in details and reflects the actual as-built condition of the works and is prepared in compliance with the shop drawings, redline drawings and specification except as otherwise specifically stated hereabove.</i>				
Received by Engineer's Authorized Representative Name		Signature, Date and Stamp		
ENGINEER'S COMMENTS				
Hardcopies - Date Received by Engineer		Incoming Ref. No., if applicable (to be filled by RE)		
- Subject to comply with project and authorities regulations and requirements 1) HDF18mm MR door with solid wood edge is required / Frameless PA-01 Finishes 2) Frame to be canceled, and door leaf install with block wall by concealed hinges 3) Closing door detail has to be shown. 4) Also, SS Strip around frame to be canceled. - This approval will not relieve Contractor from his liability and subject to no cost and time impact				
ENGINEER'S APPROVAL STATUS		☐ Code 1 ☒ Code 2 ☐ Code 3 ☐ Code 4 ☐ For Information Only		
Reviewed by Engineer's Technical Team (Name and Position)		Signature, Date		
Engineer's Authorized Representative Name		Signature, Date and Stamp		
Outgoing Ref. No., if applicable (to be filled by RE)				


CONTRACTOR RECEIVED SIGNATURE	
Contractor's Authorized Representative Name	Signature and Stamp

DOCUMENT STATUS
Code 1 - Approved.
Code 2 - Approved as noted, work may proceed subject to incorporation of comments indicated.
Code 3 - Revise & resubmit.
Code 4 - Rejected
Corrections or comments made relative to submittals during this review do not relieve the contractor from compliance with the contract requirements and specifications.
Any amendments to this form should be approved by the Engineer and Dubai South prior to use by the contractor.

  	DESIGN & BUILD OF THE NOLUS		SHOP DRAWING SUBMITTAL	
	RFP 159/BP/21 in Bussines Park of Dubai South		Reference No.	BP159-LEC-SHD-CIV-000028
			Rev. No	0
			Date Submitted	04-Jan-22
Originator of Submittal		LOOTAH ENGINEERING AND CONSTRUCTION LLC	No. of hardcopies	Soft copy
REFERENCE NUMBER		DRAWING TITLE		DESCRIPTION
BP159-LEC-SHD-CIV-000074		Grab and go Refrigerated Display Unit Details		
BP159-LEC-SHD-CIV-000075		Grab and go Display Unit Location		
Contractor's Authorized Representative Name	Omar Soliman Technical Manager		 	
		Signature and Stamp		
Contractor's Statement: We certify that the shop drawings drawings submitted herewith is prepared in details and reflects the actual as-built condition of the works and is prepared in compliance with the shop drawings, redline drawings and specification except as otherwise specifically stated hereabove.				
Received by Engineer's Authorized Representative Name			Signature, Date and Stamp	
ENGINEER'S COMMENTS				
Hardcopies - Date Received by Engineer		Incoming Ref. No., if applicable (to be filled by RE)		
- See comments on the attached drawings.. (Client comments in blue) - The wall (partition) between (Grab & Go) and Service Counter to be same width of existing wall between corridor & storage unit- Also, required lintel to be provided same height 2500 mm.as per schematic design - Subject to no cost and time impact. - Hinges for storage unit to be Stainless steel & full opening not 90 degree. - Size details for the (Grab & Go mechin) has to be provided by Kitchen supplier. - Removable louver details is not clear/readable specially on plan. - Sequence of installation for storage unit (carcass) and top marble ST-01 and wall tiles to be considered (carefully) to avoid any damage for storage unit. - The wall tile CT-01 to be installed for 2 sides walls also - i.e. not only for front wall.				
ENGINEER'S APPROVAL STATUS	☐ Code 1 ☒ Code 2 ☐ Code 3 ☐ Code 4 ☐ For Information Only			
Reviewed by Engineer's Technical Team (Name and Position)	- Subject to no cost and time impact		 	
Engineer's Authorized Representative Name	Qussay Al Asaad 05.01.2022			
		Signature, Date and Stamp		
Outgoing Ref. No., if applicable (to be filled by RE)				

CONTRACTOR RECEIVED SIGNATURE	
Contractor's Authorized Representative Name	Signature and Stamp

DOCUMENT STATUS
Code 1 - Approved.
Code 2 - Approved as noted, work may proceed subject to incorporation of comments indicated.
Code 3 - Revise & resubmit.
Code 4 - Rejected
Corrections or comments made relative to submittals during this review do not relieve the contractor from compliance with the contract requirements and specifications.
Any amendments to this form should be approved by the Engineer and Dubai South prior to use by the contractor.

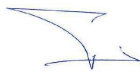  	DESIGN & BUILD OF THE NOLUS		SHOP DRAWING SUBMITTAL	
	RFP 159/BP/21 in Bussines Park of Dubai South		Reference No.	BP159-LEC-SHD-CIV-000029
Originator of Submittal		LOOTAH ENGINEERING AND CONSTRUCTION LLC	Rev. No	0
			Date Submitted	04-Jan-22
			No. of hardcopies	Soft copy
REFERENCE NUMBER		DRAWING TITLE		DESCRIPTION
BP159-LEC-SHD-CIV-000076		Hung Shelf Details		
BP159-LEC-SHD-CIV-000077		Grab and Go Area Metal Ceiling Details		
Contractor's Authorized Representative Name	Omar Soliman Technical Manager		 	
		Signature and Stamp		
Contractor's Statement: We certify that the shop drawings drawings submitted herewith is prepared in details and reflects the actual as-built condition of the works and is prepared in compliance with the shop drawings, redline drawings and specification except as otherwise specifically stated hereabove.				
Received by Engineer's Authorized Representative Name			Signature, Date and Stamp	
ENGINEER'S COMMENTS				
Hardcopies - Date Received by Engineer		Incoming Ref. No., if applicable (to be filled by RE)		
- See comments on the attached drawings below. - Measurement to be taken as per site conditions - Follow Schematic design drawings. - Subject to no cost and time impact. - This aproval will not relieve Contractor from his Liability. - Refer to Client comments on shop drawings (Grab & Go) BP159-LEC-SHD-CIV-000028. - Suspension around metal shelf to be tube pipes. - Subject to no cost and time impact - Approval will not relieve Contractor from his liability.				
ENGINEER'S APPROVAL STATUS	☐ Code 1 ☒ Code 2 ☐ Code 3 ☐ Code 4 ☐ For Information Only			
Reviewed by Engineer's Technical Team (Name and Position)			Signature, Date	
Engineer's Authorized Representative Name	Qussay Al Asaad 06.01.2022		 	
		Signature, Date and Stamp		
Outgoing Ref. No., if applicable (to be filled by RE)				

CONTRACTOR RECEIVED SIGNATURE	
Contractor's Authorized Representative Name	Signature and Stamp

DOCUMENT STATUS
Code 1 - Approved.
Code 2 - Approved as noted, work may proceed subject to incorporation of comments indicated.
Code 3 - Revise & resubmit.
Code 4 - Rejected
Corrections or comments made relative to submittals during this review do not relieve the contractor from compliance with the contract requirements and specifications.
Any amendments to this form should be approved by the Engineer and Dubai South prior to use by the contractor.

1. DO NOT SCALE FROM THIS DRAWING.
2. ALL DIMENSIONS ARE IN MILLIMETERS, LEVELS ARE IN METERS UNLESS NOTED OTHERWISE.
3. THIS DRAWING SHOULD BE READ IN CONJUNCTION WITH OTHER RELEVANT ARCHITECTURAL, STRUCTURAL, MECHANICAL & ELECTRICAL DRAWINGS AND SECTIONS OF THE SPECIFICATIONS.

					FIRST ISSUE FOR APPROVAL	
					DATE	DETAIL
0					29/12/2021	

yaghamour
www.yaghamour-architects.com

architects
planners
engineers

TEL: 01843 82647
FAX: 01843 82648
E-MAIL: info@yaghamour.com
PO BOX 588035
1000 West 58th Street
New York, NY 10019-0035

دبي الجنوب
DUBAI
SOUTH



AL BURJ
Engineering Consultants



LOOTAH
ENGINEERING AND CONSTRUCTION





www.revorengroup.com
info@revorengroup.com

**DESIGN & BUILD OF THE NOLUS IN
BUSINESS PARK
SOUTH DUBAI, UAE**

HUNG SHELF DETAILS


DRAWN BY	MUSTHAFA	DATE	25-12-2022
CHECKED BY	SARA		
APPROVED BY	SARA		
SCALE	A1 / A3 SHOWN		
DRAWING NUMBER		REV	0
BP1594-EC-SH-DCIV-000076			

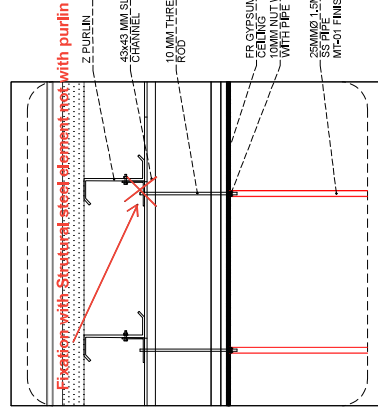

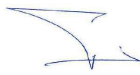  	DESIGN & BUILD OF THE NOLUS		SHOP DRAWING SUBMITTAL	
	RFP 159/BP/21 in Bussines Park of Dubai South		Reference No.	BP159-LEC-SHD-CIV-000030
Originator of Submittal		LOOTAH ENGINEERING AND CONSTRUCTION LLC	Rev. No	0
			Date Submitted	10-Jan-22
			No. of hardcopies	Soft copy
REFERENCE NUMBER		DRAWING TITLE		DESCRIPTION
BP159-LEC-SHD-CIV-000078		Service Counter Detail-1		
BP159-LEC-SHD-CIV-000079		Service Counter Detail-2		
Contractor's Authorized Representative Name	Omar Soliman Technical Manager		 	
Signature and Stamp				
Contractor's Statement: We certify that the shop drawings drawings submitted herewith is prepared in details and reflects the actual as-built condition of the works and is prepared in compliance with the shop drawings, redline drawings and specification except as otherwise specifically stated hereabove.				
Received by Engineer's Authorized Representative Name			Signature, Date and Stamp	
ENGINEER'S COMMENTS				
Hardcopies - Date Received by Engineer	Incoming Ref. No., if applicable (to be filled by RE)			
- See comments on the below drawings. - Also, please find comments below from kitchen supplier - See groove location on below drawings. Also, as client mark on \grab & Go shop drawings - Contractor has to mark service counter at site for final approval - Backsplash to be provided as commented on the below drawings. - Skirting to be 70 mm - The plinths and skirting has to be continues even where the equipment are there - The terminations has to be carefully done for openings - Subject to no cost and time impact. - This approval not relieve Contractor from his liability.				
ENGINEER'S APPROVAL STATUS	☐ Code 1 ☒ Code 2 ☐ Code 3 ☐ Code 4 ☐ For Information Only			
Reviewed by Engineer's Technical Team (Name and Position)			Signature, Date	
Engineer's Authorized Representative Name	Qussay Al Asaad 12.01.2022		 	
Outgoing Ref. No., if applicable (to be filled by RE)		Signature, Date and Stamp		

CONTRACTOR RECEIVED SIGNATURE	
Contractor's Authorized Representative Name	Signature and Stamp

DOCUMENT STATUS
Code 1 - Approved.
Code 2 - Approved as noted, work may proceed subject to incorporation of comments indicated.
Code 3 - Revise & resubmit.
Code 4 - Rejected
Corrections or comments made relative to submittals during this review do not relieve the contractor from compliance with the contract requirements and specifications.
Any amendments to this form should be approved by the Engineer and Dubai South prior to use by the contractor.

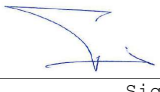  	DESIGN & BUILD OF THE NOLUS		SHOP DRAWING SUBMITTAL	
	RFP 159/BP/21 in Bussines Park of Dubai South		Reference No.	BP159-LEC-SHD-CIV-000016
			Rev. No	0
			Date Submitted	13-Dec-21
Originator of Submittal		LOOTAH ENGINEERING AND CONSTRUCTION LLC	No. of hardcopies	Soft copy
REFERENCE NUMBER		DRAWING TITLE		DESCRIPTION
BP159-LEC-SHD-CIV-000022		BOH Kitchen Layout @ Ground Floor		
BP159-LEC-SHD-CIV-000023		Tiling Sectional Elevation # 01 & 02		
BP159-LEC-SHD-CIV-000024		Tiling Sectional Elevation # 03 & 04		
BP159-LEC-SHD-CIV-000039		Tiling Sectional Elevation # 05 & 06		
Contractor's Authorized Representative Name		Omar Soliman Technical Manager		  Signature and Stamp
<i>Contractor's Statement: We certify that the shop drawings drawings submitted herewith is prepared in details and reflects the actual as-built condition of the works and is prepared in compliance with the shop drawings, redline drawings and specifiction except as otherwise specifcally stated hereabove.</i>				
Received by Engineer's Authorized Representative Name		Signature, Date and Stamp		
ENGINEER'S COMMENTS				
Hardcopies - Date Received by Engineer		Incoming Ref. No., if applicable (to be filled by RE)		
Contractor is mandatory has to submit final details drawings comply with below comments:				
- Small cut piece not acceptable.				
- Open size (90 x 70 cm) between kitchen and bar to be added and consider into shop drawings.				
- block wall for sink to be added and consider into shop drawings.				
- Detail plans big scale at the 2 curves to be provided, to make sure that tile 30x30cm can round, and not need visable as a sigmented.				
- S.O.P at some elevations are not clear.				
- Just make sure corner profile is there .				
- Termination at door and window are provided				
- Tiles should go above the ceiling with shadow gap detail				
ENGINEER'S APPROVAL STATUS		☐ Code 1 ☒ Code 2 ☐ Code 3 ☐ Code 4 ☐ For Information Only		
Reviewed by Engineer's Technical Team (Name and Position)		Signature, Date		
Engineer's Authorized Representative Name		Signature, Date and Stamp		
Outgoing Ref. No., if applicable (to be filled by RE)		Signature, Date and Stamp		

CONTRACTOR RECEIVED SIGNATURE	
Contractor's Authorized Representative Name	Signature and Stamp

DOCUMENT STATUS
Code 1 - Approved.
Code 2 - Approved as noted, work may proceed subject to incorporation of comments indicated.
Code 3 - Revise & resubmit.
Code 4 - Rejected
Corrections or comments made relative to submittals during this review do not relieve the contractor from compliance with the contract requirements and specifications.
Any amendments to this form should be approved by the Engineer and Dubai South prior to use by the contractor.


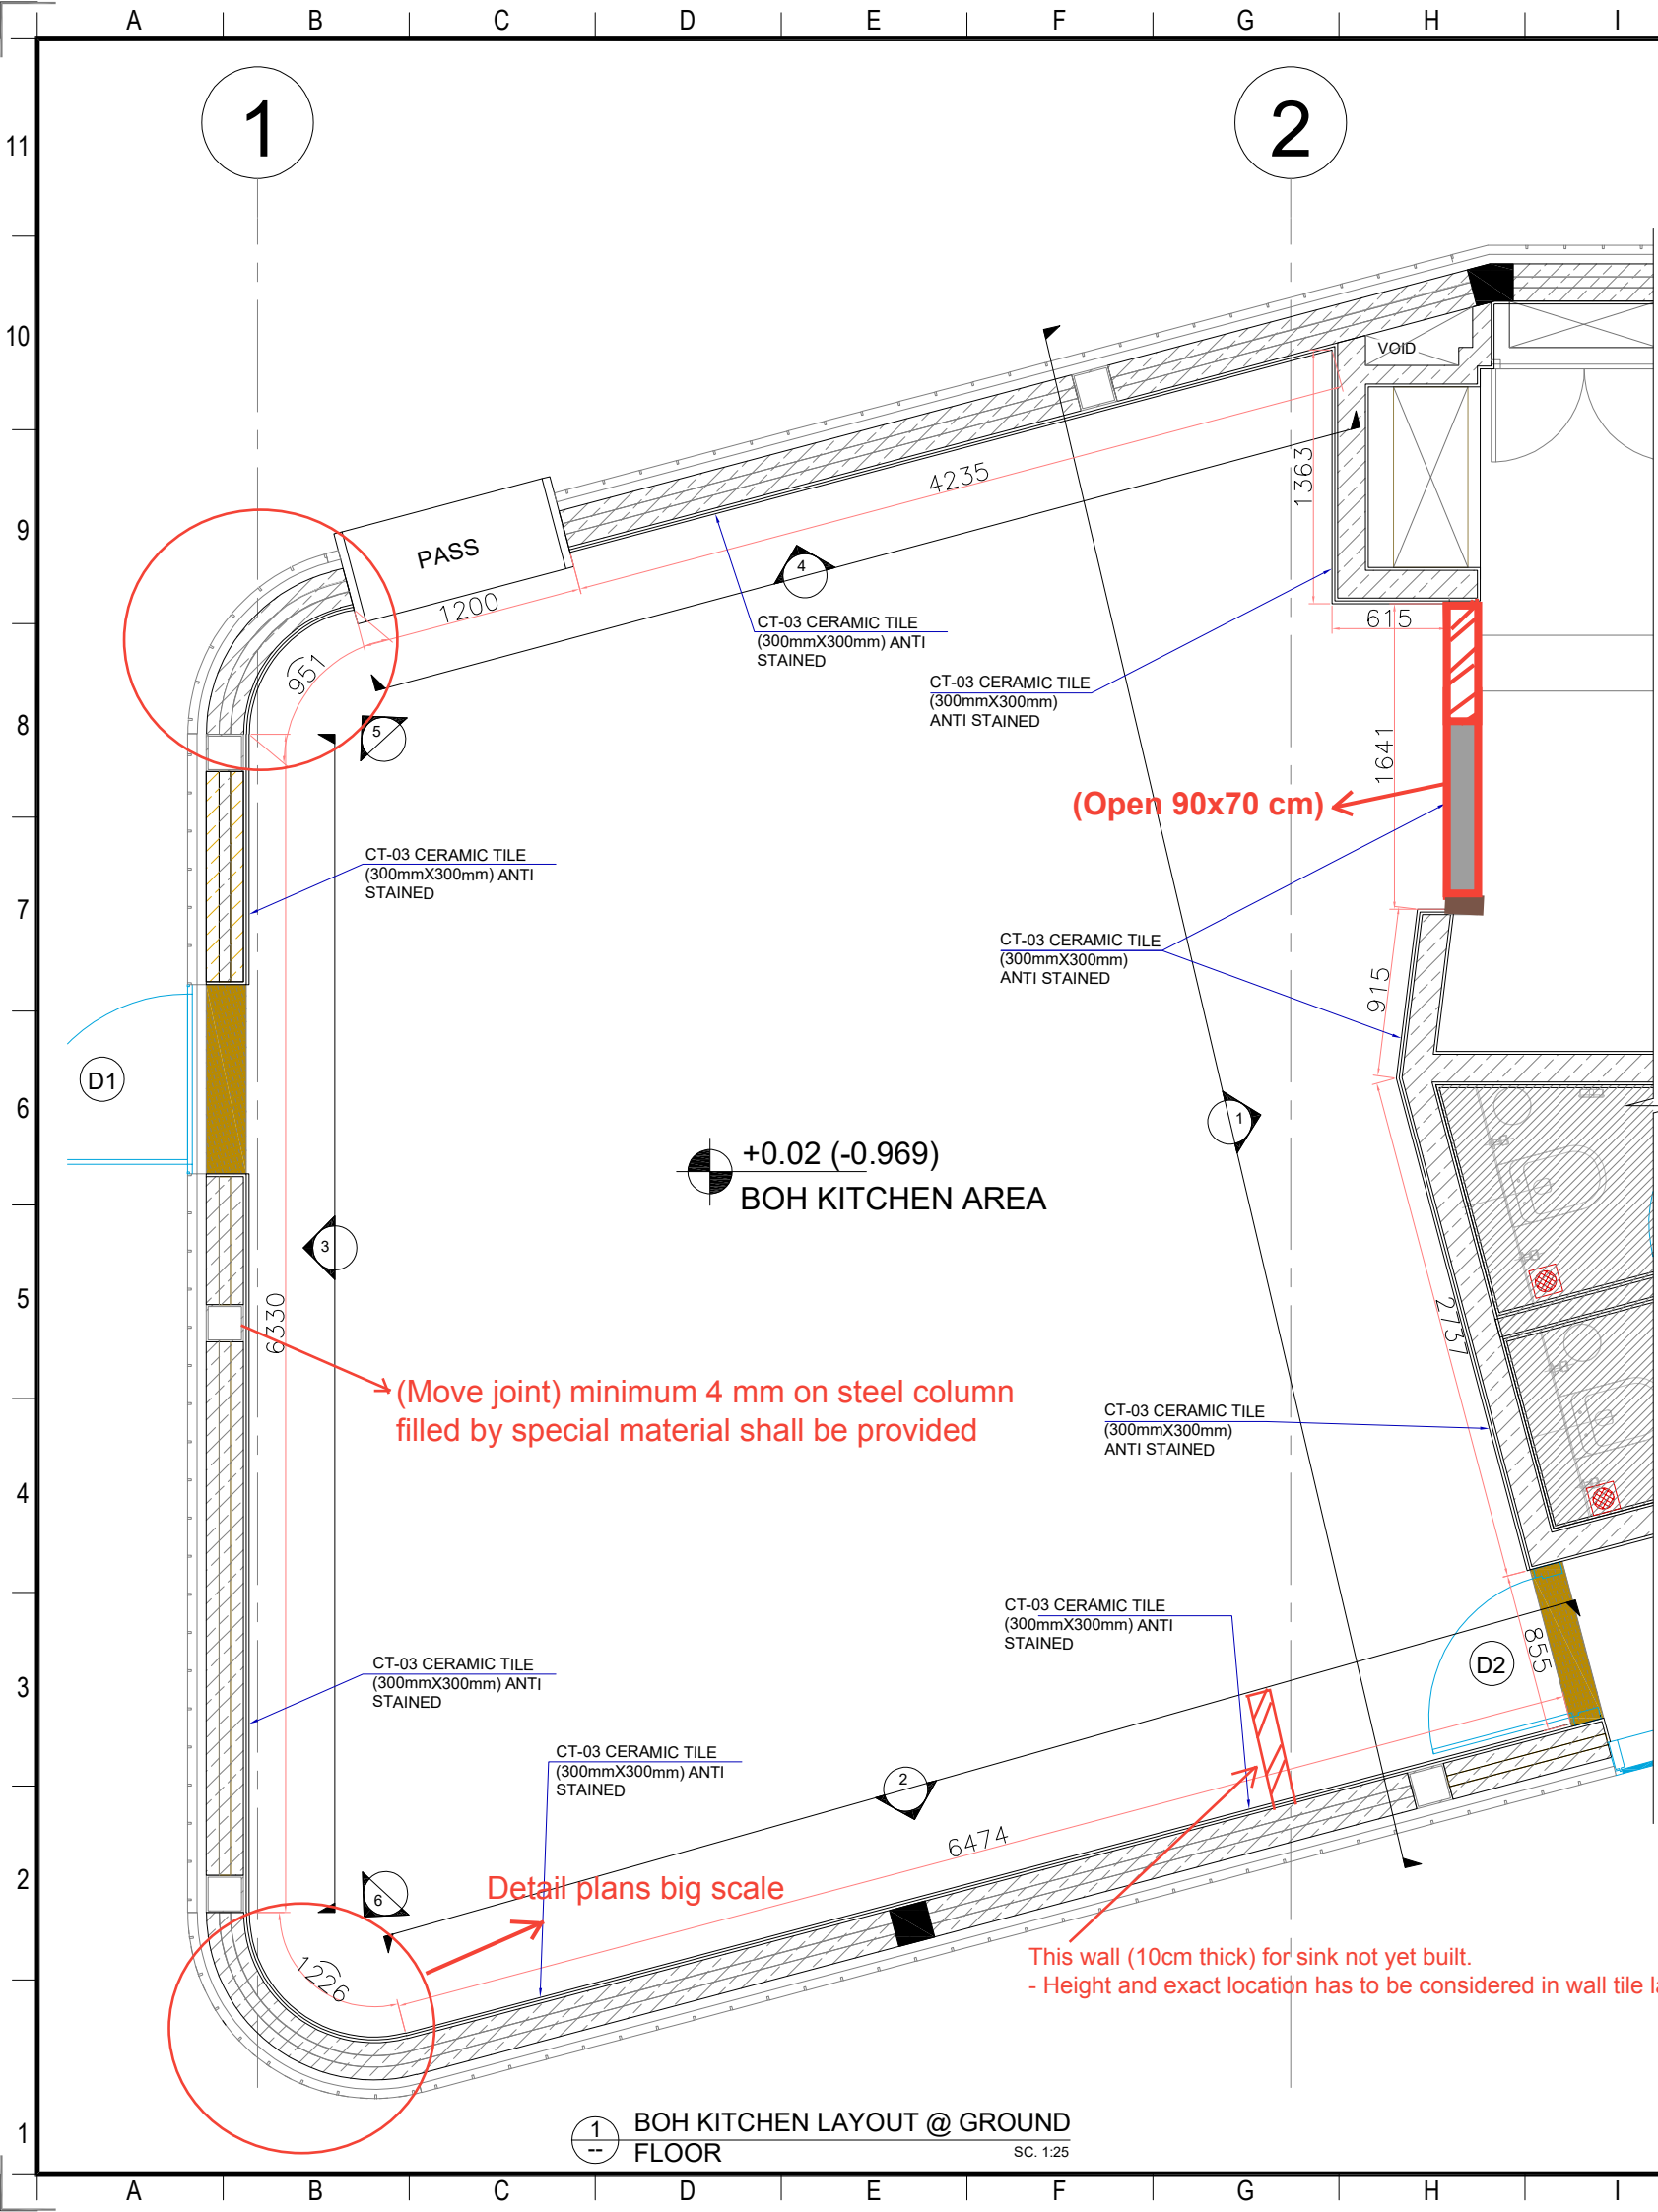


TABLE OF FINISHES (TOILET AREA)		
AREA	FINISH CODE	DESCRIPTION
FLOOR FINISHES		
BOH KITCHEN	FL.04	ANTI SLIP FLOORING PLEXICOAT NMA RESIN SYSTEMS RAL 7040 WINDOW GREY SEALED (MINIMUM R11 SLIP RATING)
WALL FINISHES		
BOH KITCHEN	CT.03	300mmX300mm CERAMIC TILE ANTI STAINED, COLOUR WHITE
THRESHOLD		
THREESHOLD	TH.01	30mm Thk. THRESHOLD (LIGHT GRANITE GREY SEALED, POLISHED) (COLOR TO MATCH ST-01)

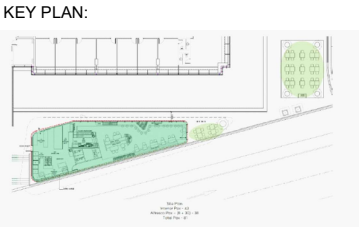

- GENERAL NOTES:
- DO NOT SCALE FROM THIS DRAWING.
 - ALL DIMENSIONS ARE IN MILLIMETERS. LEVELS ARE IN METERS UNLESS NOTED OTHERWISE.
 - THIS DRAWING SHOULD BE READ IN CONJUNCTION WITH OTHER RELEVANT ARCHITECTURAL, STRUCTURAL, MECHANICAL & ELECTRICAL DRAWINGS AND SECTIONS OF THE SPECIFICATIONS.

Rev	Date	Description	Drawn	Chkd	Appr
RO	12.12.2021	ISSUED FOR APPROVAL	AG	OS	OS

REVISION HISTORY

SHOP DRAWING

PROJECT TITLE: RFP 159/BP/21
DESIGN & BUILD OF THE NOLU'S IN
RESIDENTIAL DISTRICT
DUBAI SOUTH, DUBAI UAE

CLIENT: **دبي الجنوب**
DUBAI SOUTH

DESIGN CONSULTANT : **yaghmour** architects planners engineers
12,000 sq. ft. Tel: +971 4 220 8888 Fax: +971 4 220 8888 P.O. Box 19879



SUPERVISION CONSULTANT : **البرج** للاستشارات الهندسية
AL BURJ Engineering Consultants
ARCHITECTS - ENGINEERS - PLANNERS
P.O.Box 14338 DUBAI (U.A.E.) Tel: +971 4 2944490 Fax: +971 4 2944489 Web: www.alburj.net

MAIN CONTRACTOR : **LOOTAH**
ENGINEERING AND CONSTRUCTION
Member of Lootah Holding

DRAWING TITLE : **BOH KITCHEN LAYOUT @ GROUND FLOOR**

DRAWN	CHECKED	APPROVED	PAPER SIZE	SCALE
AMIR	OMAR	OMAR	A3	As shown
PROJECT NO:	DATE	DRAWING NO	REV	
BP159	12.12.2021	BP159-LEC-SHD-CIV-000022-PDF	R0	

Consultant Remarks
☐ Approved
☐ Approved as Noted
☐ Approved as Noted, Resubmit
☐ Not Required
☐ Not Approved
Consultant's Signature

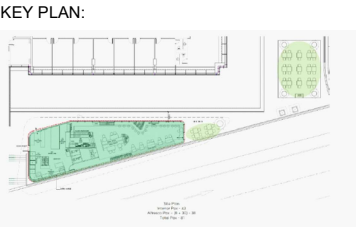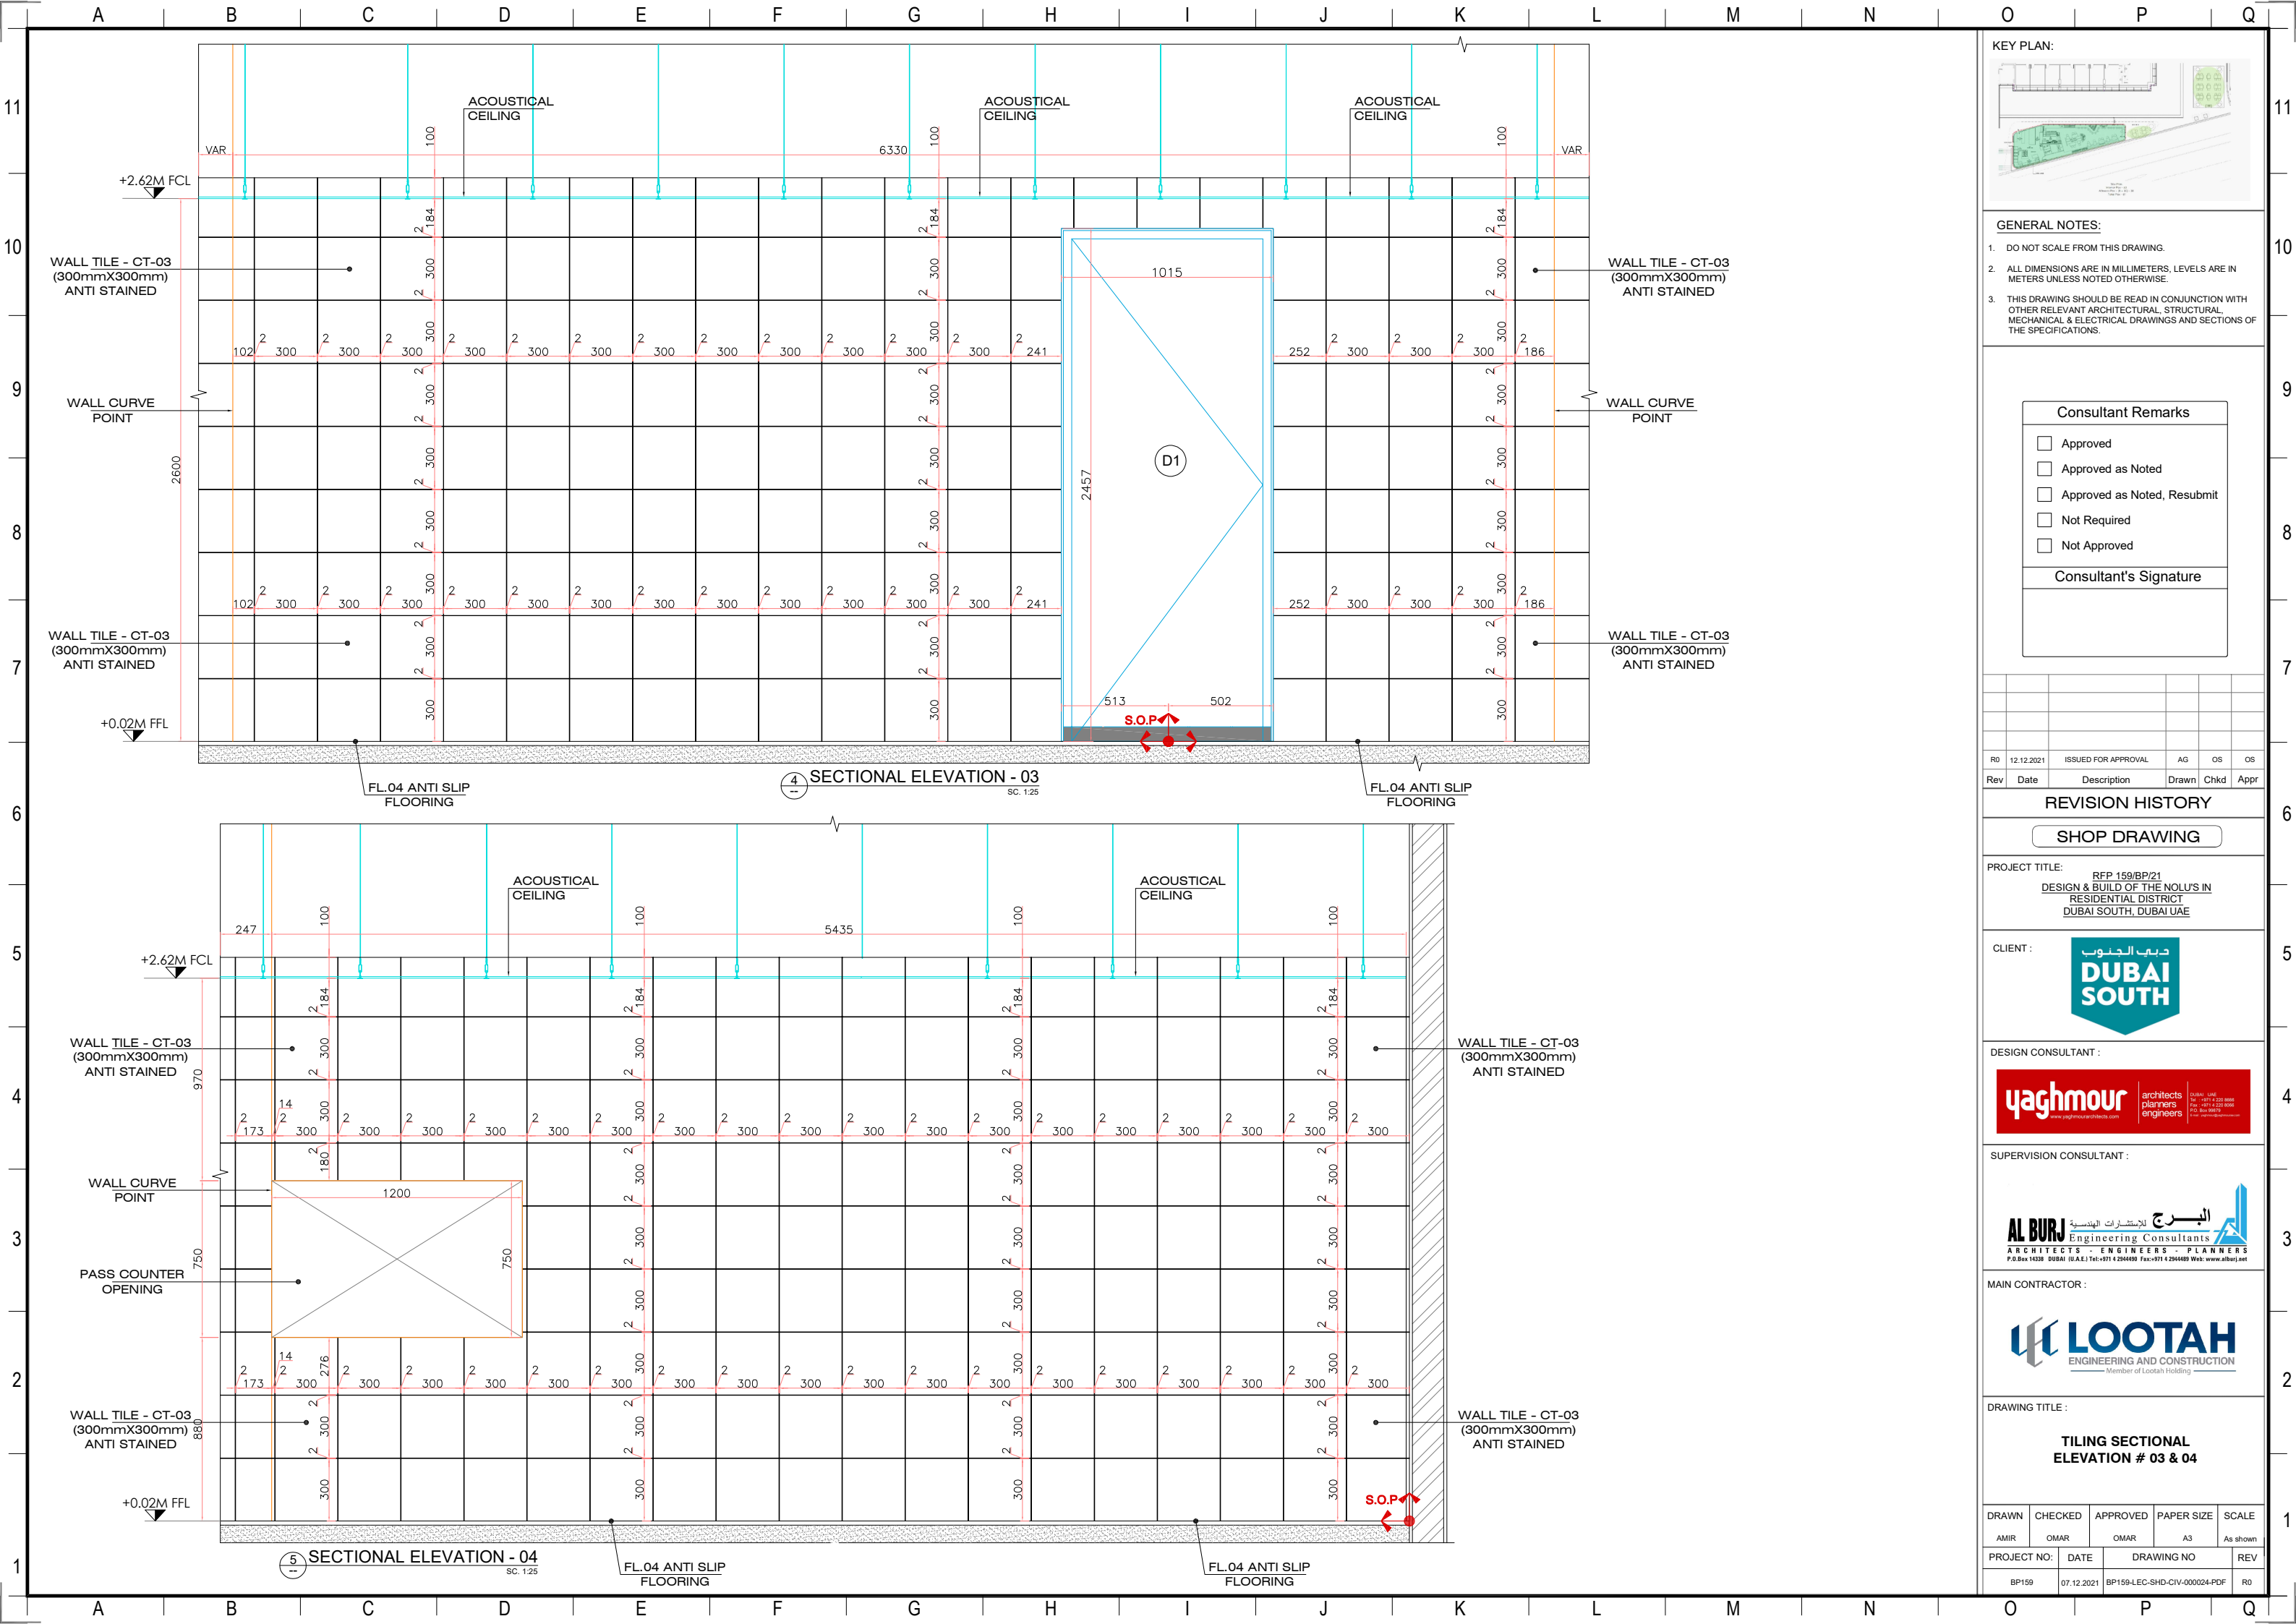

- GENERAL NOTES:
- DO NOT SCALE FROM THIS DRAWING.
 - ALL DIMENSIONS ARE IN MILLIMETERS. LEVELS ARE IN METERS UNLESS NOTED OTHERWISE.
 - THIS DRAWING SHOULD BE READ IN CONJUNCTION WITH OTHER RELEVANT ARCHITECTURAL, STRUCTURAL, MECHANICAL & ELECTRICAL DRAWINGS AND SECTIONS OF THE SPECIFICATIONS.

Consultant Remarks

☐ Approved

☐ Approved as Noted

☐ Approved as Noted, Resubmit

☐ Not Required

☐ Not Approved

Consultant's Signature

Rev	Date	Description	Drawn	Chkd	Appr
R0	12.12.2021	ISSUED FOR APPROVAL	AG	OS	OS

REVISION HISTORY

SHOP DRAWING



PROJECT TITLE: RFP 159/BP/21
DESIGN & BUILD OF THE NOLU'S IN
RESIDENTIAL DISTRICT
DUBAI SOUTH, DUBAI UAE




DRAWING TITLE :

TILING SECTIONAL
ELEVATION # 03 & 04

DRAWN	CHECKED	APPROVED	PAPER SIZE	SCALE
AMIR	OMAR	OMAR	A3	As shown
PROJECT NO:	DATE	DRAWING NO	REV	
BP159	07.12.2021	BP159-LEC-SHD-CIV-000024-PDF	R0	

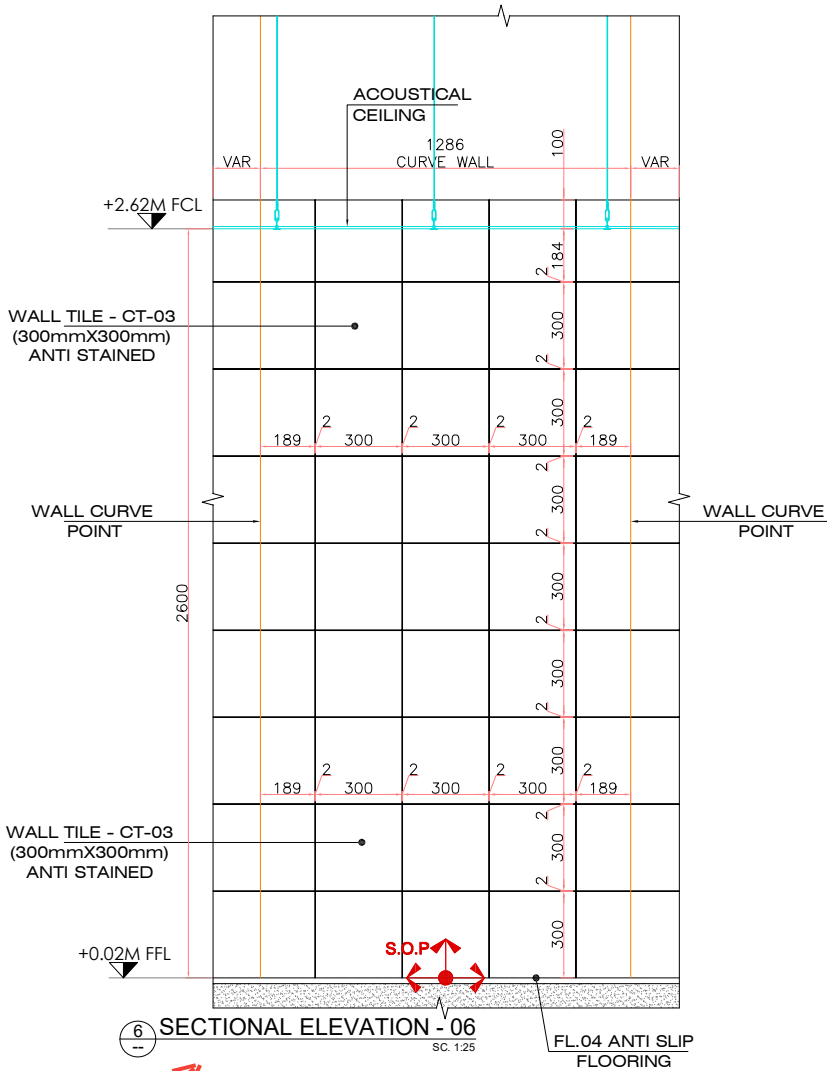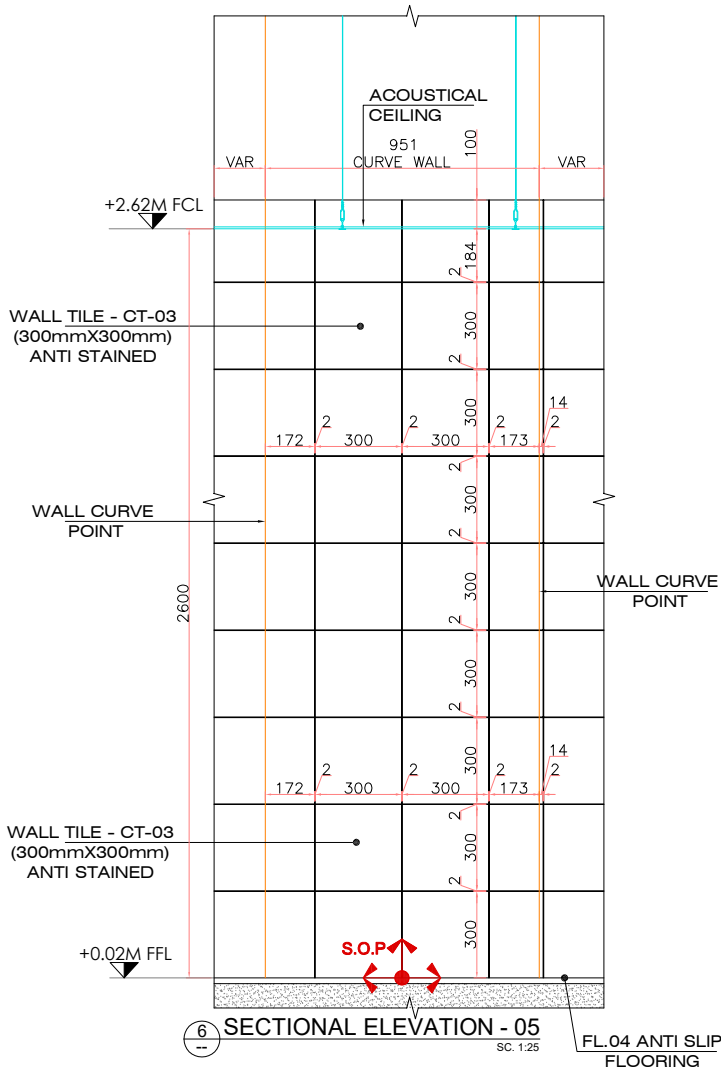

Detail plans big scale at the 2 curves to be provided.
to make sure that tile 30x30cm can round, and not need visable as a sigmented.

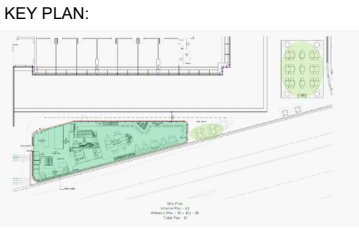

- GENERAL NOTES:
- DO NOT SCALE FROM THIS DRAWING.
 - ALL DIMENSIONS ARE IN MILLIMETERS, LEVELS ARE IN METERS UNLESS NOTED OTHERWISE.
 - THIS DRAWING SHOULD BE READ IN CONJUNCTION WITH OTHER RELEVANT ARCHITECTURAL, STRUCTURAL, MECHANICAL & ELECTRICAL DRAWINGS AND SECTIONS OF THE SPECIFICATIONS.

Consultant Remarks	
☐	Approved
☐	Approved as Noted
☐	Approved as Noted, Resubmit
☐	Not Required
☐	Not Approved
Consultant's Signature	

Rev	Date	Description	Drawn	Chkd	Appr
R0	12.12.2021	ISSUED FOR APPROVAL	AG	OS	OS

REVISION HISTORY

SHOP DRAWING

PROJECT TITLE: RFP 159/BP/21
DESIGN & BUILD OF THE NOLU'S IN
RESIDENTIAL DISTRICT
DUBAI SOUTH, DUBAI UAE



DRAWING TITLE :

TILING SECTIONAL
ELEVATION # 05 & 06

DRAWN	CHECKED	APPROVED	PAPER SIZE	SCALE
AMIR	OMAR	OMAR	A3	As shown
PROJECT NO:	DATE	DRAWING NO	REV	
BP159	12.12.2021	BP159-LEC-SHD-CIV-000039-PDF	R0	


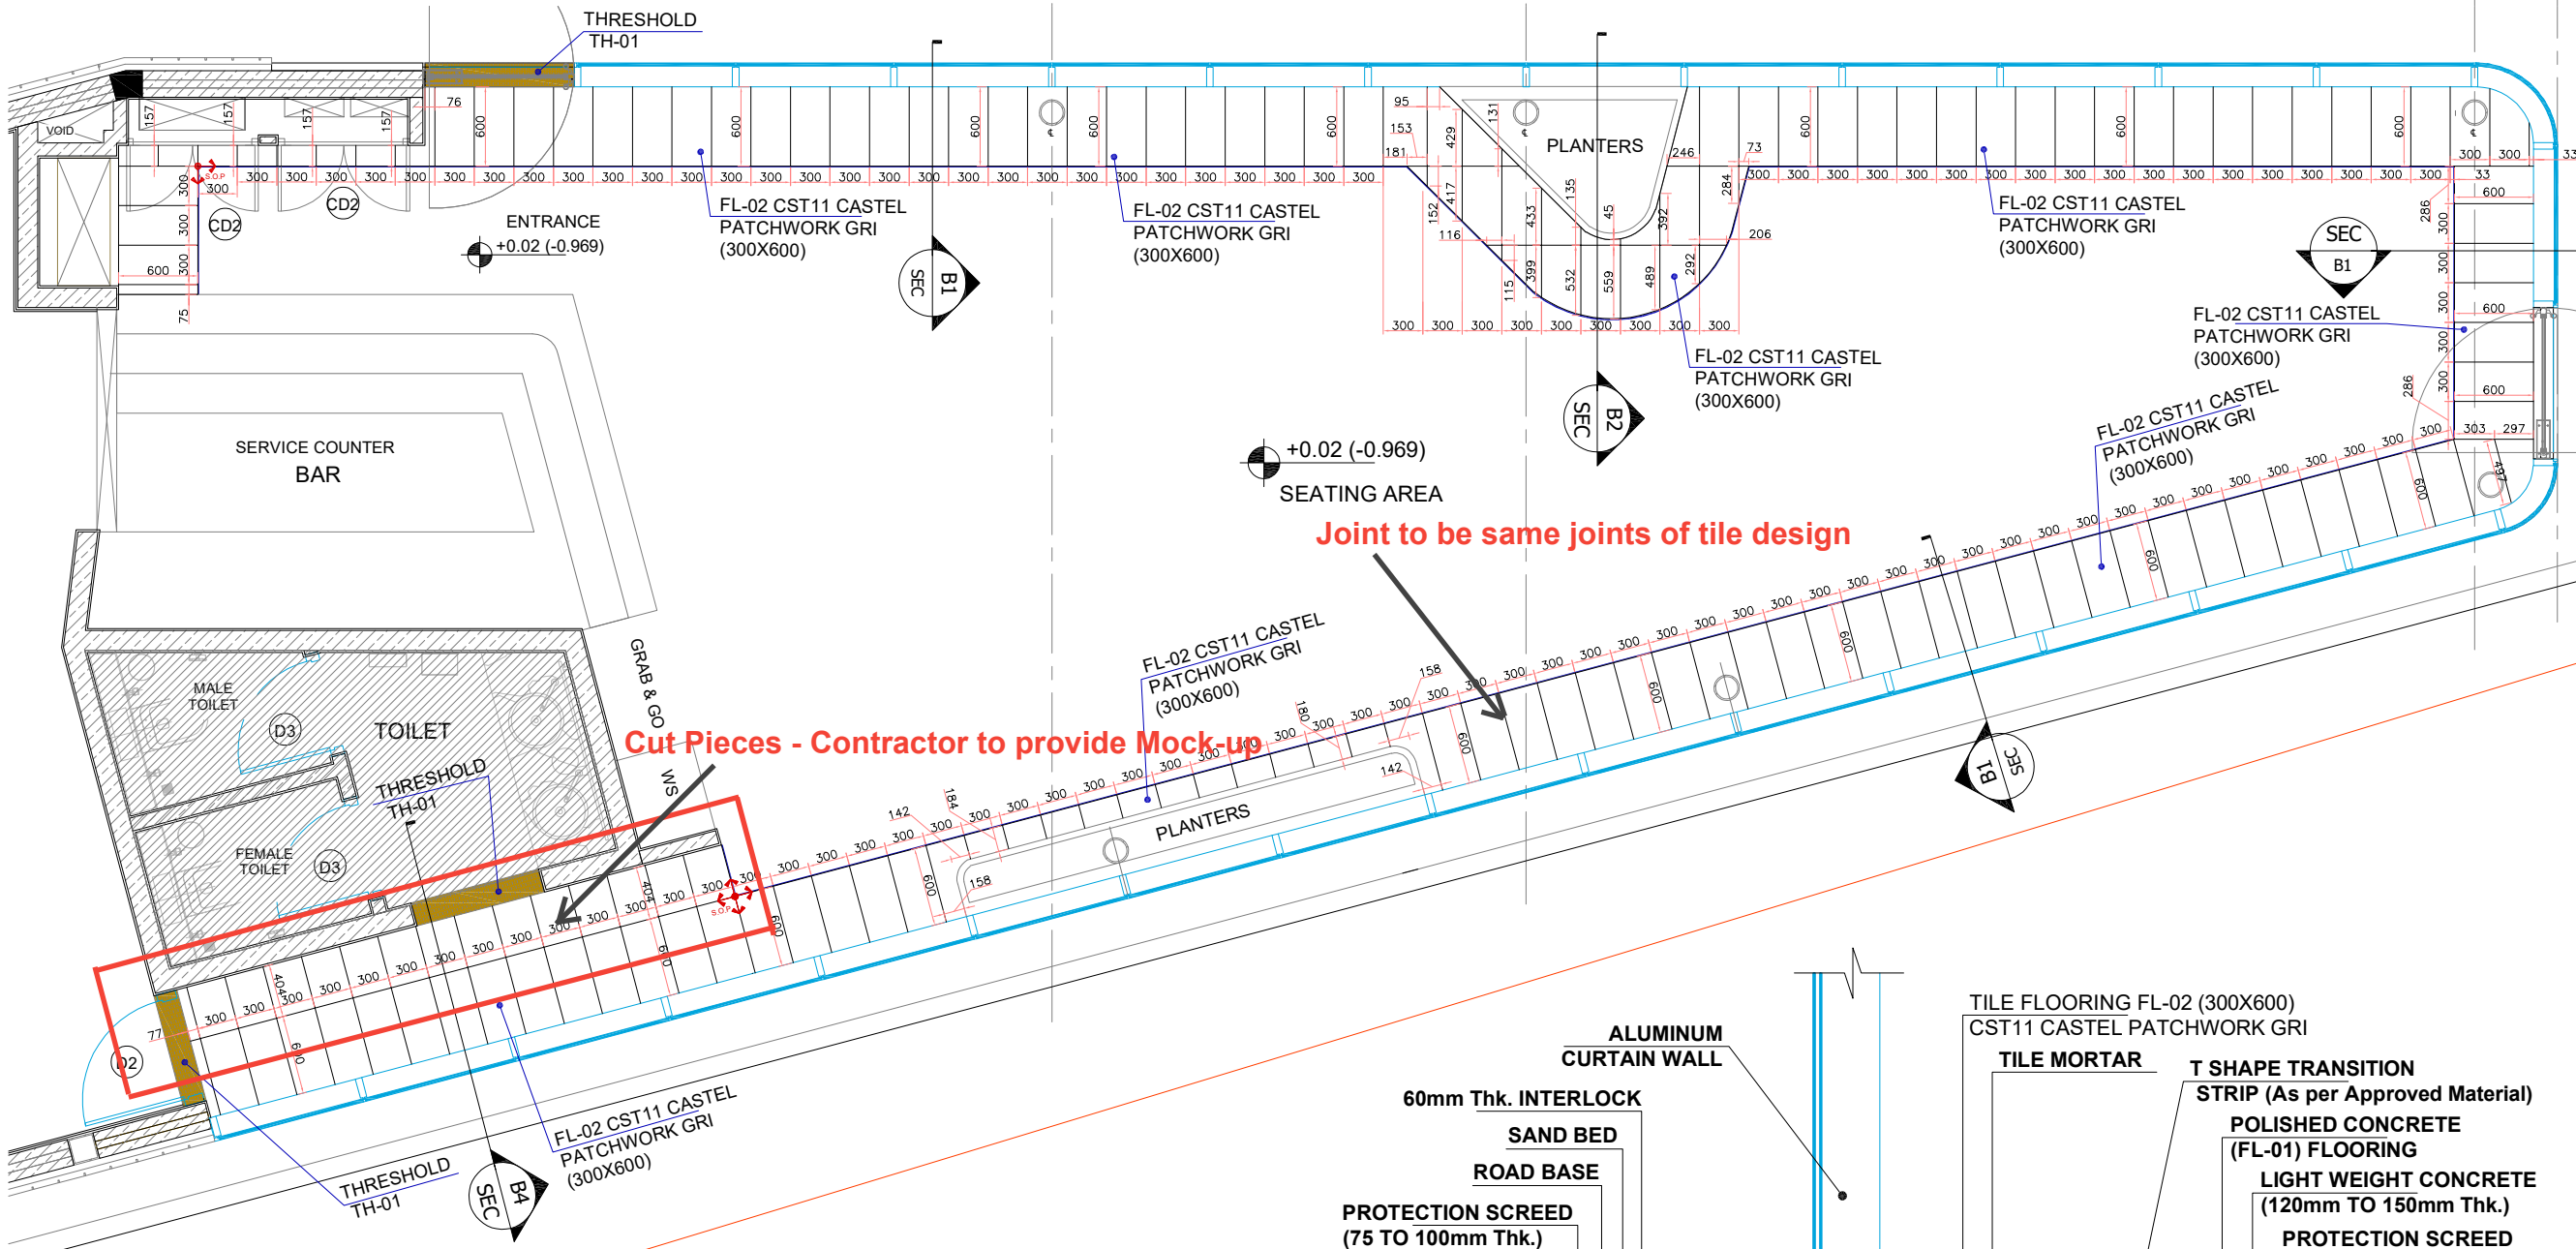


TABLE OF FINISHES (SEATING AREA)		
AREA	FINISH CODE	DESCRIPTION
FLOOR FINISHES		
SEATING AREA	FL-02	300X600MM FEATURING FLOORING - CASTEL PATCHWORK GRI GLAZED GRANITE BLACK WHITE MATTE
THRESHOLD		
SEATING AREA	TH-01	30mm Thk. THRESHOLD (LIGHT GRANITE GREY SEALED, POLISHED) (COLOR TO MATCH ST-01)

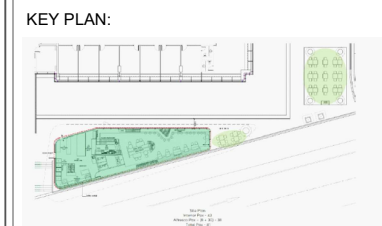

- GENERAL NOTES:
- DO NOT SCALE FROM THIS DRAWING.
 - ALL DIMENSIONS ARE IN MILLIMETERS. LEVELS ARE IN METERS UNLESS NOTED OTHERWISE.
 - THIS DRAWING SHOULD BE READ IN CONJUNCTION WITH OTHER RELEVANT ARCHITECTURAL, STRUCTURAL, MECHANICAL & ELECTRICAL DRAWINGS AND SECTIONS OF THE SPECIFICATIONS.

Consultant Remarks	
☐ Approved	
☐ Approved as Noted	
☐ Approved as Noted, Resubmit	
☐ Not Required	
☐ Not Approved	
Consultant's Signature	

Rev	Date	Description	Drawn	Chkd	Appr
R0	06.12.2021	ISSUED FOR APPROVAL	AG	AK	AK

REVISION HISTORY

SHOP DRAWING

PROJECT TITLE: RFP 159/BP/21
DESIGN & BUILD OF THE NOLU'S IN
RESIDENTIAL DISTRICT
DUBAI SOUTH, DUBAI UAE

CLIENT: **دبي الجنوب**
DUBAI SOUTH


DESIGN CONSULTANT: **yaghmour** architects planners engineers

SUPERVISION CONSULTANT: **البرج للاستشارات الهندسية**
AL BURJ Engineering Consultants
ARCHITECTS - ENGINEERS - PLANNERS
P.O.Box 14338 DUBAI (U.A.E.) Tel: +971 4 2944489 Fax: +971 4 2944489 Web: www.alburj.net


MAIN CONTRACTOR: **LOOTAH**
ENGINEERING AND CONSTRUCTION
Member of Lootah Holding

DRAWING TITLE: **SEATING AREA
FLOOR TILING LAYOUT & SECTION
DETAIL**

DRAWN	CHECKED	APPROVED	PAPER SIZE	SCALE
AMIR	OMAR	OMAR	A3	As shown
PROJECT NO:		DATE	DRAWING NO	REVISION
BP159		06.12.2021	BP159-LEC-SHD-CIV-000036-PDF	REVISION

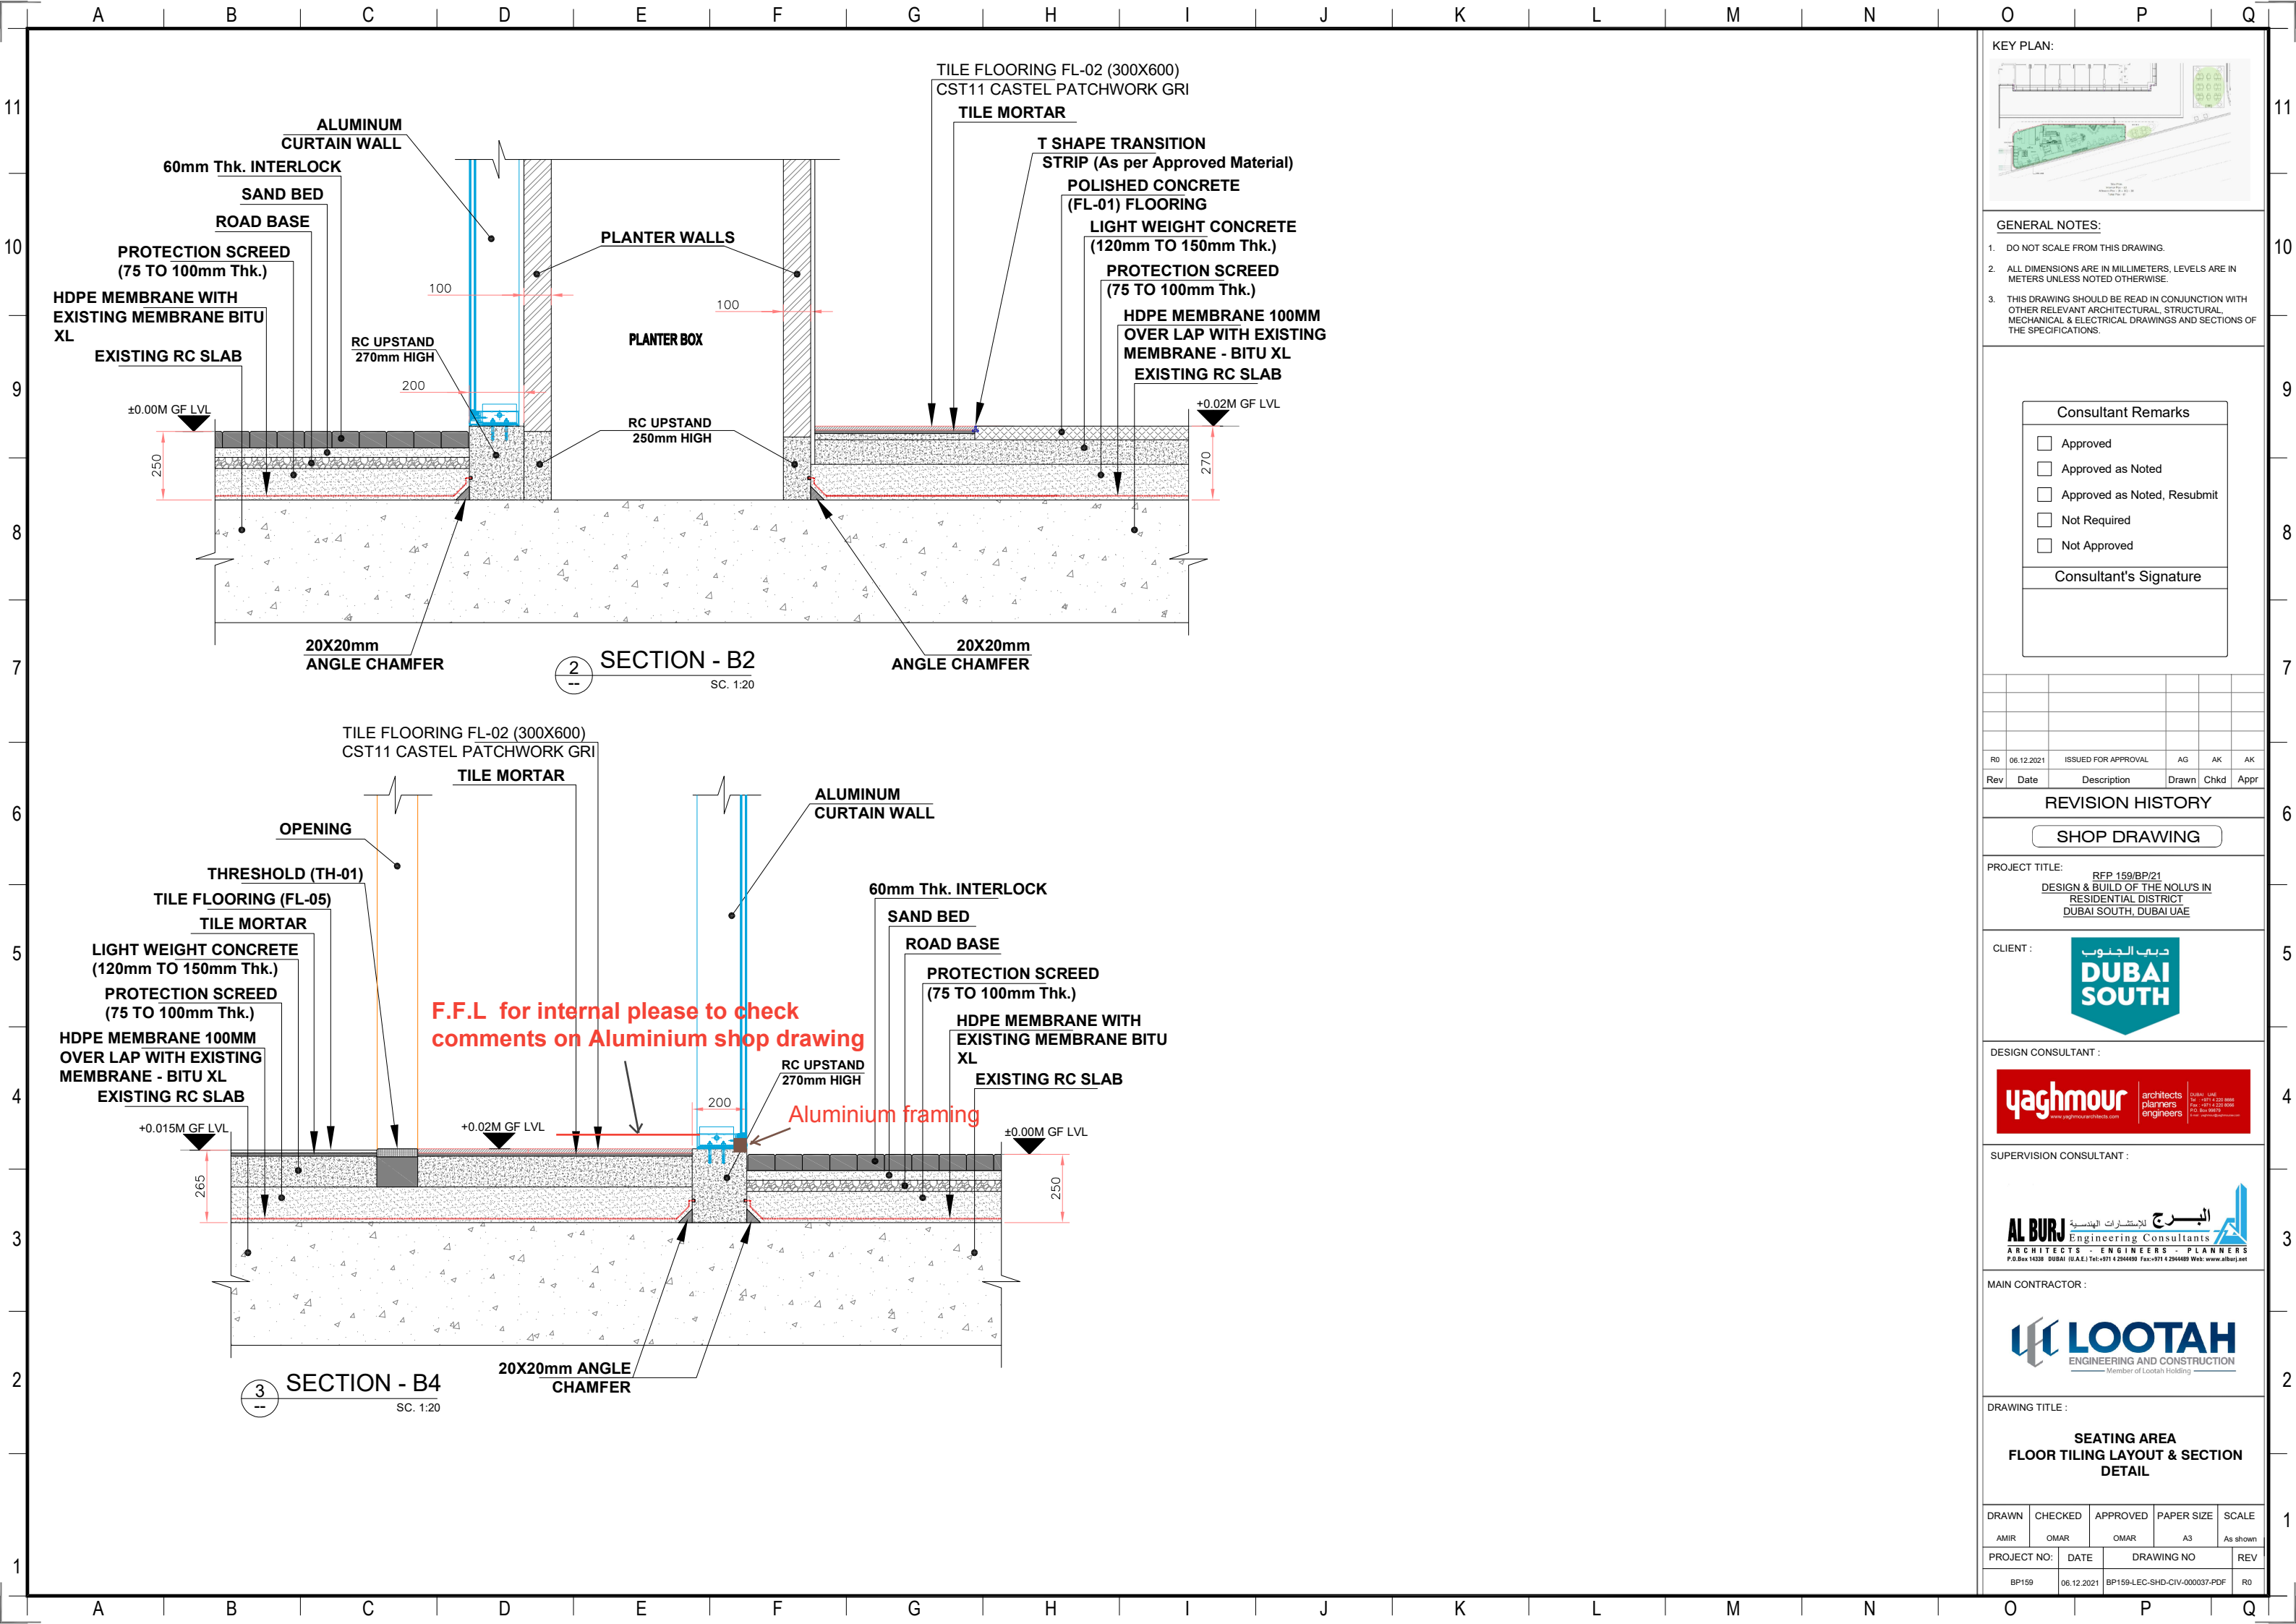

DOCUMENT STATUS
Code 1 - Approved.
Code 2 - Approved as noted, work may proceed subject to incorporation of comments indicated.
Code 3 - Revise & resubmit.
Code 4 - Rejected
Corrections or comments made relative to submittals during this review do not relieve the contractor from compliance with the contract requirements and specifications.
Any amendments to this form should be approved by the Engineer and Dubai South prior to use by the contractor.

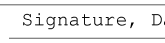  	DESIGN & BUILD OF THE NOLUS		SHOP DRAWING SUBMITTAL	
	RFP 159/BP/21 in Bussines Park of Dubai South		Reference No.	BP159-LEC-SHD-CIV-000023
			Rev. No	0
			Date Submitted	23-Dec-21
Originator of Submittal		LOOTAH ENGINEERING AND CONSTRUCTION LLC	No. of hardcopies	Soft copy
REFERENCE NUMBER		DRAWING TITLE		DESCRIPTION
BP159-LEC-SHD-CIV-000062		Long Wood Table Details-1		
BP159-LEC-SHD-CIV-000063		Long Wood Table Details-2		
Contractor's Authorized Representative Name		Omar Soliman Technical Manager	 	
		Signature and Stamp		
Contractor's Statement: We certify that the shop drawings drawings submitted herewith is prepared in details and reflects the actual as-built condition of the works and is prepared in compliance with the shop drawings, redline drawings and specifiction except as otherwise specifically stated hereabove.				
Received by Engineer's Authorized Representative Name		Signature, Date and Stamp		
ENGINEER'S COMMENTS				
Hardcopies - Date Received by Engineer		Incoming Ref. No., if applicable (to be filled by RE)		
ENGINEER'S APPROVAL STATUS		☐ Code 1 ☒ Code 2 ☐ Code 3 ☐ Code 4 ☐ For Information Only		
Reviewed by Engineer's Technical Team (Name and Position)		 Signature, Date 		
Engineer's Authorized Representative Name		Qussay Al Asaad 27.12.2021  Signature, Date and Stamp		
Outgoing Ref. No., if applicable (to be filled by RE)				

CONTRACTOR RECEIVED SIGNATURE	
Contractor's Authorized Representative Name	Signature and Stamp

DOCUMENT STATUS
Code 1 - Approved.
Code 2 - Approved as noted, work may proceed subject to incorporation of comments indicated.
Code 3 - Revise & resubmit.
Code 4 - Rejected
Corrections or comments made relative to submittals during this review do not relieve the contractor from compliance with the contract requirements and specifications.
Any amendments to this form should be approved by the Engineer and Dubai South prior to use by the contractor.

1. DO NOT SCALE FROM THIS DRAWING.
2. ALL DIMENSIONS ARE IN MILLIMETERS, LEVELS ARE IN METERS UNLESS NOTED OTHERWISE.
3. THIS DRAWING SHOULD BE READ IN CONJUNCTION WITH OTHER RELEVANT ARCHITECTURAL, STRUCTURAL, MECHANICAL & ELECTRICAL DRAWINGS AND SECTIONS OF THE SPECIFICATIONS.

0	19/12/2021	FIRST ISSUE FOR APPROVAL
REV	DATE	DETAIL

yagmour
www.yagmour-architects.com

architects
planners
engineers

3000 W. 12th St.
Suite 100
Denver, CO 80202-3208
Tel: 303.733.8888
Fax: 303.733.8885
info@yagmour.com



دبي الجنوب
DUBAI SOUTH



AL BURJ
Engineering Consultants



HOOTAH
ENGINEERING AND CONSTRUCTION
MEMBERSHIP: 2013-2014



www.revorengroup.com
info@revorengroup.com

DESIGN & BUILD OF THE NOLUS IN
BUSINESS PARK
SOUTH DUBAI, UAE

LONG WOOD TABLE DETAILS-1

DATE	15-12-2022
DRAWN BY	MUSTHAFA
CHECKED BY	SARA
APPROVED BY	SARA
SCALE	A1 / A3 SHOWN
DRAWING NUMBER	REV
BP159-LEC-SHD-CLV-000062	0



1. DO NOT SCALE FROM THIS DRAWING.
2. ALL DIMENSIONS ARE IN MILLIMETERS UNLESS OTHERWISE NOTED OTHERWISE.
3. THIS DRAWING SHOULD BE READ IN CONJUNCTION WITH THE OTHER RELEVANT ARCHITECTURAL, STRUCTURAL, MECHANICAL & ELECTRICAL DRAWINGS TO THE SPECIFICATIONS.

0	19/12/2021	FIRST ISSUE FOR APPROVAL
---	------------	--------------------------

yagmour
www.yagmourarchitects.com

architects
planners
engineers

7000 16th Ave. S.
Suite 100
Denver, CO 80202
Tel: 303.442.3888
Fax: 303.442.3306
E-Mail: info@yagmour.com

دبي الجنوب
DUBAI
SOUTH

AL BURJ
Engineering Consultants



LOOTAH
ENGINEERING AND CONSTRUCTION





REV.GREN

DESIGN & BUILD OF THE NOLUS IN
BUSINESS PARK
SOUTH DUBAI, UAE

LONG WOOD TABLE DETAILS-2

DATE	19-12-2021
DRAWN BY	MUSTAFA
CHECKED BY	SARA
APPROVED BY	SARA
SCALE	A1 / AS SHOWN
DRAWING NUMBER	REV
BP159-LEC-SHD-CIV-000063	0

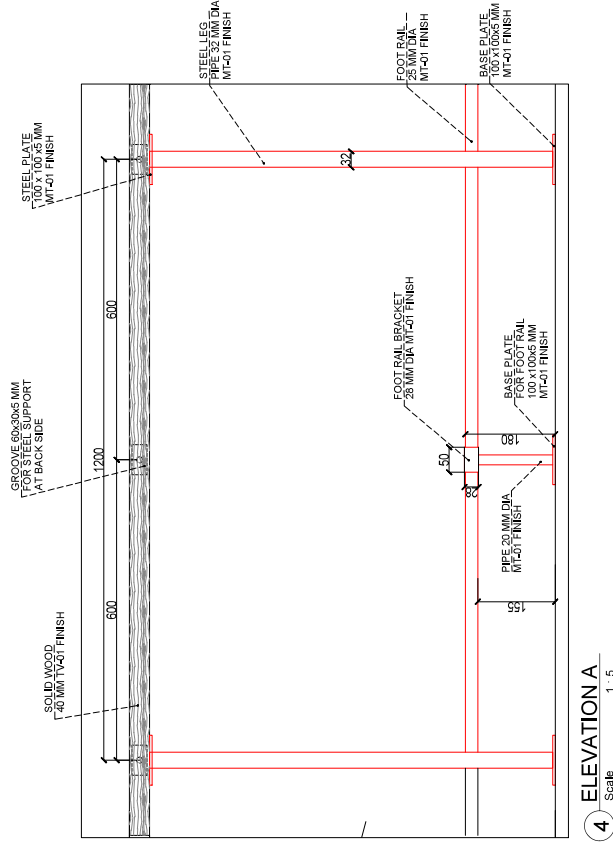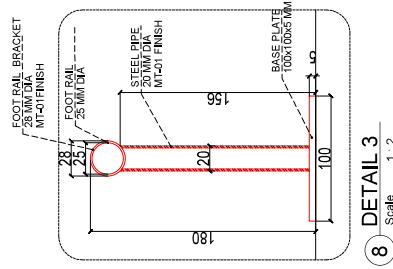

			DESIGN & BUILD OF THE NOLUS	SHOP DRAWING SUBMITTAL	
			RFP 159/BP/21 in Bussines Park of Dubai South	Reference No.	BP159-LEC-SHD-CIV-000017
Originator of Submittal			LOOTAH ENGINEERING AND CONSTRUCTION LLC	No. of hardcopies	Soft copy
REFERENCE NUMBER			DRAWING TITLE	DESCRIPTION	
BP159-LEC-SHD-CIV-000054			Vanity Counter Details		
Contractor's Authorized Representative Name		Omar Soliman Technical Manager	  Signature and Stamp		
<i>Contractor's Statement:</i> We certify that the shop drawings drawings submitted herewith is prepared in details and reflects the actual as-built condition of the works and is prepared in compliance with the shop drawings, redline drawings and specification except as otherwise specifcally stated hereabove.					
Received by Engineer's Authorized Representative Name		Signature, Date and Stamp			
ENGINEER' S COMMENTS					
Hardcopies - Date Received by Engineer		Incoming Ref. No., if applicable (to be filled by RE)			
- See comments on the attached details drawing. - White Laminate LA-01 to be considered for internal cabinet. - Material submittal for St-02, LA-01 to be submitted. - All wood frames to solid wood, material submittal to be submitted. - Only GI steel support to be incorporated into work - Any approval will not relieve Contractor from his liability and subject to no cost and time impact					
ENGINEER'S APPROVAL STATUS		☐ Code 1 ☒ Code 2 ☐ Code 3 ☐ Code 4 ☐ For Information Only			
Reviewed by Engineer's Technical Team (Name and Position)		Signature, Date			
Engineer's Authorized Representative Name		Qussay Al Asaad 15.12.2021 Signature, Date and Stamp			
Outgoing Ref. No., if applicable (to be filled by RE)					

CONTRACTOR RECEIVED SIGNATURE		
Contractor's Authorized Representative Name		
		Signature and Stamp

DOCUMENT STATUS
Code 1 - Approved.
Code 2 - Approved as noted, work may proceed subject to incorporation of comments indicated.
Code 3 - Revise & resubmit.
Code 4 - Rejected
Corrections or comments made relative to submittals during this review do not relieve the contractor from compliance with the contract requirements and specifications.
Any amendments to this form should be approved by the Engineer and Dubai South prior to use by the contractor.

SECTION B
Scale 1:10

1 PLAN @ A-A


PLAN
1 Scale 1 : 10

2 ELEVATION

4 DETAIL A

4 DETAIL B

KEY PLAN:

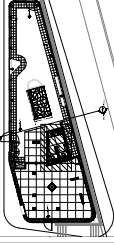

GENERAL NOTES:

1. DO NOT SCALE FROM THIS DRAWING.
2. ALL DIMENSIONS ARE IN MILLIMETERS. LEVELS ARE IN METERS UNLESS NOTED OTHERWISE.
3. THIS DRAWING SHOULD BE READ IN CONJUNCTION WITH OTHER RELEVANT ARCHITECTURAL, STRUCTURAL, MECHANICAL & ELECTRICAL DRAWINGS AND SECTIONS OF THE SPECIFICATIONS.

0	05/12/2021	FIRST ISSUE FOR APPROVAL
REV	DATE	DETAIL

CONSULTANT:



CLIENT:



SUPERVISION CONSULTANT:



MAIN CONTRACTOR:	
------------------	--



ID CONTRACTOR



www.revorengroup.com
info@revorengroup.com

PROJECT NAME:

DESIGN & BUILD OF THE NOLUS IN
BUSINESS PARK
SOUTH DUBAI, UAE

TITLE:

VANITY COUNTER DETAILS

DATE	05-1-2021
DRAWN BY	MUSTAFA
CHECKED BY	SARA
APPROVED BY	SARA
SCALE	A1 / AS SHOWN
DRAWING NUMBER	REV
BP1594-LEC-SHD-CIV-000054	0



mirage



WORK INSPECTION REQUEST (ID)

VIDA DUBAI MALL ON PLOT 132-133 - DOWNTOWN DEVELOPMENT

Employer:	EMAAR DEVELOPMENT PJSC	Project Manager:	MIRAGE PROJECT MANAGEMENT SERVICES [MGI]
Supervision Consultant:	WSP MIDDLE EAST LTD [WSP]	Supervision Architect:	AEDAS/ WSP SUB CONSULTANT
Cost Manager:		Main Contractor:	SHAPOORJI PALLONJI MIDEAST. [SPML]

Discipline:	Civil	Struct	Arch	Finish	Land scape	ID	Submittal Ref:	SPML-VDM-ID-WIR- 9170	REV. 00
Requested Date:	13/09/2022						Date of Inspection:	14/09/2022	
							Time of Inspection:	10AM	
Location:	Public						Building:	Public	
Level:	Ground Floor (Residential Lobby)						Activity:	WALL BOARDING	
Work Description:	Inspection Request for Public Area Level Ground Floor (RESIDENTIAL LOBBY) Wall Framing with insulation prior to board closing by Gyproc Wall System as per attached highlighted approved shop drawing								
Attached:	Checklist ☒			Sketches ☐			Others ☐ MEP Clearance		

Compliance Statement:

The Contractor hereby confirms that the Work offered for inspection are ready and complies with Contract documents/ details.

PROJECT MANAGER / PROJECT ENGINEER

Name & Signature:

Date:

CONTRACTOR'S QA/QC ENGINEER:

(Comments)

Name & Signature:

Date:

REVIEWER'S COMMENTS

WSP (Str)

1. No objection, works checked and found acceptable for the highlighted area.
2. Contractor to ensure that work comply with approved SD and approved method statement.

Architects

Name, Signature and date

Comments Sheet Attached? Yes ☐ No ☐

Name, Signature and date


Waqas Al Hina

Comments Sheet Attached? Yes ☐ No ☐

SUPERVISION CONSULTANT

A ☐ B ☒ C ☐ D ☐

14.09.2022

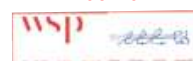

Name & Signature:

Date:

Note: The Engineer's / Consultant's approval shall not in any way relieve the Contractor of his obligation under the Contract. The Contractor shall be solely responsible for the soundness and the correctness of the submitted Materials and Documents as per the required Contract Conditions and Contract Clauses. Consultants' comments on the Inspection requests shall not be construed as instruction to vary the scope of Contractor by whatsoever means



J. MORGANTI

WSP



AIG

Project Number : P136
 Project : VIDA DUBAI MALL
 Client : Emaar Properties PJSC
 Engineer/Consultant : M/S WSP Architectural Design
 Main Contractors : SHAPOORJI PALLONJI MIDEAST LLC
 Sub-Contractor : AIG

CHECKLIST FOR GYPSUM WALL PARTITION WORKS

WIR No.		Location:						Date:					
SN	Items to be checked	Checked by Contractor			Checked by QC Team			Checked by Consultant			Remarks		
		Contractor			QC Team			Consultnat					
		Yes	No	N/A	Yes	No	N/A	Yes	No	N/A			

HSE Requirements

1 All the HSE requirements are fulfilled

QA/QC Requirements

1	Verify the approved shop drawing prior to proceed with the works	/			/						
2	Check that materials available on site are as per the approved material submittal.	/			/						
3	Set products accurately in location, alignment and elevation measured from established lines and levels.	/			/						
4	Check & Verify that the setting & marking out dimensions for the Walls are as per Drawing & reference points.	/			/						
5	Ensure all the Channels, Studs, Bracing, threaded rods are secured tight in accordance to the Drawing.										
6	Confirm Electrical fittings & other required MEP Services are installed as per spec & Drawing before boarding of the Walls, installation of services & Cladding featured panels works.										
7	Verify additional supports provided for all the light fixtures etc.										
8	Ensure the cables and wires properly clamped together.										
9	Check that all the openings required for the installation of MEP penetration are in correct position, dimension & acceptable.										
10	Check the jointing works; the Stucco application, mesh, sanding process for the gypsum ceiling works prior the painting works.										
11	Check the jointing works/adhesive PU before the next board Installed, joint filler, skim coat, mesh, sanding prior to primer and the painting works.										

For Final Approval

Contractor Site Engineer		Contractor QA/QC Inspector		Consultant Representative	
Name:	JOSEPH	Name:		Name:	
Signature:		Signature:		Signature:	
Date:	14/3/2021	Date:		Date:	



mirage



CLEARANCE FOR COMMENCEMENT OF CIVIL/ARCH ACTIVITY

AREA: Public

Room/Level: Ground Floor

Ref. AIG-VDM-ID-CL- 4376-00

DATE : 06/09/2022

Room Unit No.Type: Residential Lobby

Clearance Request to proceed Public Area Ground Floor (RESIDENTIAL LOBBY) Wall Boarding as per highlighted attached shop drawing

Planned Start Date: 06 September 2022


Please check and confirm that you have completed all related works as above mentioned areas.

Drawings:			Received Date & Stamp (Shapoorji) Shapoorji Pallonji Mideast (L.L.C) VIDA DUBAI MALL
Originator: Name & Signature	Karthik		05 SEP 2022 RECEIVED
Date:	3-Sep-22		
		Status	Received Date & Stamp (Shapoorji) Shapoorji Pallonji Mideast (L.L.C) (MEP Division) Vida Dubai Mall - U.A.E.
			05 SEP 2022 RECEIVED
Verification / Observation by Shapoorji Pallonji			QA / QC Department
☐ New Activity can proceed			☐ New Activity - Not to proceed

If Remarks:

SPML Electrical Name:	Signature:	Date: <u>05/09/22</u>
SPML Plumbing & Drainage Name:	Signature:	Date: <u>05/09/22</u>
SPML HVAC Name:	Signature:	Date: <u>05/09/22</u>
SPML CIVIL Name:	Signature:	Date: <u>05/09/22</u>
SPML FAÇADE NAME:	Signature:	Date: <u>05/09/22</u>



WSP ELECTRICAL Name:	Signature:	Date: <u>08/09/22</u>
WSP MECHANICAL Name:	Signature:	Date: <u>08/09/2022</u>

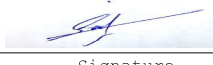  	DESIGN & BUILD OF THE NOLUS		WORK INSPECTION REQUEST (WIR)	
			Reference No.	BP159-LEC-RQI-CIV-000042
Originator of WIR	SAIFULLAH KHAN	RFP 159/BP/21 in Bussines Park of Dubai South	Rev. No	0
			Date Submitted	02/02/2022
DESCRIPTION				
Location/Area of Inspection	Nolus Project		Drawing Number	BP159-LEC-SHD-CIV-000040, 000041, 000042, 000043
Specification Number	BP159-LEC-SHD-CIV-000040, 000041, 000042, 000043		Inspection Request No.	BP159-LEC-WIR-CIV-000042
Material Submittal Number	BP159-LEC-MAT-CIV-000016		Inspection Test Plan No.	N/A
Method Statement Number	BP159-LEC-MES-CIV-000012		Inspection Time	11:00 AM ON 2/02/2022
Authorised Signature				
Type of Work	☐ Architectural ☐ Structural ☒ Mechanical ☐ HVAC ☐ Finishes			
	☐ Infrastructure ☐ Landscape ☐ Electrical ☐ Survey ☐ Others (specify)			
Enclosure	☒ Drawings ☐ Specification ☐ Test Report ☐ Checklist ☐ Others (specify)			
Work Element to be Inspected			For Concrete Works	
INSPECTION REQUEST FOR INSTALLATION OF 60 X 60 CM CEILING IN BOH KITCHEN AREA AS PER ATTACHED DRAWING			Volume	N/A
			Cement: SRC/OPC	N/A
			Start Time	N/A
			Finish Time	N/A
			Temperature	N/A
Attachments				
Type of Work	☐ QA/QC Checklist of Contractor ☐ Survey Data ☐ Contractor's Snag List			
	☐ Part Plan in A4 (highlighted) ☐ MEP Clearance ☐ Others (specify)			
The Contractor hereby certifies that the works are executed in accordance with the approved drawings, specifications and local authority regulations.				
Contractor's QA/QC Engineer Name	SAIFULLAH KHAN		02/02/2022	11:00:AM
		Signature	Date	Time
Contractor's Project Manager/Authorized Representative	Omar Soliman		02/02/2022	11:00:AM
		Signature	Date	Time
Date and Time Received by The Engineer			Incoming Ref. No.	
Engineer's (Consultant) Name				
		Signature	Date	Time

ENGINEER'S COMMENTS				
Coordination of Other Disciplines by the Engineer	Engineer's Technical Team Comments			
Electrical Inspection				
☐ Yes ☐ No ☐ Not applicable	Name	Signature	Date	Time
Mechanical Inspection				
☐ Yes ☐ No ☐ Not applicable	Name	Signature	Date	Time
Civil and Survey Inspection				
☐ Yes ☐ No ☐ Not applicable	Name	Signature	Date	Time
Civil and Survey Inspection				
☐ Yes ☐ No ☐ Not applicable	Name	Signature	Date	Time
Checking and approval by The Engineer shall not relieve the Contractor of its obligation to perform the work in accordance with the contract documents, health and safety requirements and local authority				
Engineer's Authorized Representative Comments:				
Approved with conditions: 1.) MEP clearance to be submitted. 2.) As agreed - Contractor should full coordinate with operator and kitchen suppliers during fixation the kitchen Hoods and connection tie.				
Attachments	☐ Photos	☐ Others (specify)		
APPROVAL STATUS	☐ Code 1 ☒ Code 2 ☐ Code 3 ☐ Code 4 ☐ For Information Only			
Engineer's Authorized Representative Name	Qussay Al Asaad 03.02.2022		Signature, Date and Stamp	
Outgoing Ref. No.				

CONTRACTOR RECEIVED SIGNATURE			
Date		Signature and Stamp	

DOCUMENT STATUS
Code 1 - Approved.
Code 2 - Approved as noted, work may proceed subject to incorporation of comments indicated.
Code 3 - Revise & resubmit.
Code 4 - Rejected
Corrections or comments made relative to inspection do not relieve the contractor from compliance with the contract requirements and specifications.
Any amendments to this form should be approved by the Engineer and Dubai South prior to use by the contractor.

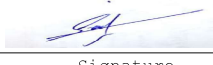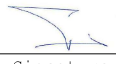  	DESIGN & BUILD OF THE NOLUS		WORK INSPECTION REQUEST (WIR)	
			Reference No.	BP159-LEC-RQI-CIV-000041
Originator of WIR	SAIFULLAH KHAN	RFP 159/BP/21 in Bussines Park of Dubai South	Rev. No	0
			Date Submitted	02/02/2022
DESCRIPTION				
Location/Area of Inspection	Nolus Project		Drawing Number	BP159-LEC-SHD-CIV-000040, 000041, 000042, 000043
Specification Number	BP159-LEC-SHD-CIV-000040, 000041, 000042, 000043		Inspection Request No.	BP159-LEC-WIR-CIV-000041
Material Submittal Number	BP159-LEC-MAT-CIV-000016		Inspection Test Plan No.	N/A
Method Statement Number	BP159-LEC-MES-CIV-000012		Inspection Time	11:00 AM ON 2/02/2022
Authorised Signature				
Type of Work	☐ Architectural ☐ Structural ☒ Mechanical ☐ HVAC ☐ Finishes			
	☐ Infrastructure ☐ Landscape ☐ Electrical ☐ Survey ☐ Others (specify)			
Enclosure	☒ Drawings ☐ Specification ☐ Test Report ☐ Checklist ☐ Others (specify)			
Work Element to be Inspected			For Concrete Works	
INSPECTION REQUEST FOR SURFACE PREPRATION APPLICATION OF PRIMER, APPLICATION OF 2 COAT STUCCO AND 1ST COAT OF BLACK PAINT ON CEILING IN SEATING AREA AS PER ATTACHED DRAWING			Volume	N/A
			Cement: SRC/OPC	N/A
			Start Time	N/A
			Finish Time	N/A
			Temperature	N/A
Attachments				
Type of Work	☐ QA/QC Checklist of Contractor ☐ Survey Data ☐ Contractor's Snag List			
	☐ Part Plan in A4 (highlighted) ☐ MEP Clearance ☐ Others (specify)			
The Contractor hereby certifies that the works are executed in accordance with the approved drawings, specifications and local authority regulations.				
Contractor's QA/QC Engineer Name		SAIFULLAH KHAN		02/02/2022
			Signature	Date
Contractor's Project Manager/Authorized Representative		Omar Soliman		02/02/2022
			Signature	Date
Date and Time Received by The Engineer			Incoming Ref. No.	
Engineer's (Consultant) Name				
			Signature	Date

ENGINEER'S COMMENTS				
Coordination of Other Disciplines by the Engineer	Engineer's Technical Team Comments			
Electrical Inspection				
☐ Yes ☐ No ☐ Not applicable	Name	Signature	Date	Time
Mechanical Inspection				
☐ Yes ☐ No ☐ Not applicable	Name	Signature	Date	Time
Civil and Survey Inspection				
☐ Yes ☐ No ☐ Not applicable	Name	Signature	Date	Time
Civil and Survey Inspection				
☐ Yes ☐ No ☐ Not applicable	Name	Signature	Date	Time
Checking and approval by The Engineer shall not relieve the Contractor of its obligation to perform the work in accordance with the contract documents, health and safety requirements and local authority				
Engineer's Authorized Representative Comments: Approved with conditions: 1.) Final coat to be applied before installation MEP final devices & equipment. 2.) Protection the works is required and under Contractor responsibility.				
Attachments	☐ Photos	☐ Others (specify)		
APPROVAL STATUS	☐ Code 1 ☒ Code 2 ☐ Code 3 ☐ Code 4 ☐ For Information Only			
Engineer's Authorized Representative Name	Qussay Al Asaad 03.02.2022		Signature, Date and Stamp	
		Outgoing Ref. No.		

CONTRACTOR RECEIVED SIGNATURE			
Date		Signature and Stamp	


DOCUMENT STATUS
Code 1 - Approved.
Code 2 - Approved as noted, work may proceed subject to incorporation of comments indicated.
Code 3 - Revise & resubmit.
Code 4 - Rejected
Corrections or comments made relative to inspection do not relieve the contractor from compliance with the contract requirements and specifications.
Any amendments to this form should be approved by the Engineer and Dubai South prior to use by the contractor.

  	DESIGN & BUILD OF THE NOLUS		WORK INSPECTION REQUEST (WIR)	
			Reference No.	BP159-LEC-RQI-CIV-000028
Originator of WIR	SAIFULLAH KHAN	RFP 159/BP/21 in Bussines Park of Dubai South	Rev. No	0
			Date Submitted	19/01/2022
DESCRIPTION				
Location/Area of Inspection	Nolus Project		Drawing Number	BP159-LEC-SHD-CIV-000040, 000041, 000042, 000043
Specification Number	BP159-LEC-SHD-CIV-000040, 000041, 000042, 000043		Inspection Request No.	BP159-LEC-WIR-CIV-000029
Material Submittal Number	BP159-LEC-MAT-CIV-000016		Inspection Test Plan No.	N/A
Method Statement Number	BP159-LEC-MES-CIV-000012		Inspection Time	11:00 AM ON 20/01/2022
Authorised Signature				
Type of Work	☐ Architectural ☐ Structural ☒ Mechanical ☐ HVAC ☐ Finishes			
	☐ Infrastructure ☐ Landscape ☐ Electrical ☐ Survey ☐ Others (specify)			
Enclosure	☒ Drawings ☐ Specification ☐ Test Report ☐ Checklist ☐ Others (specify)			
Work Element to be Inspected			For Concrete Works	
INSPECTION REQUEST FOR INSTALLATION OF CEILING GYPSUM BOARD CLOSER IN SEATING AREA AND BAR AREA B/W GRID LINE 2-5'/A-B AS PER ATTACHED DRAWING			Volume	N/A
			Cement: SRC/OPC	N/A
			Start Time	N/A
			Finish Time	N/A
			Temperature	N/A
Attachments				
Type of Work	☐ QA/QC Checklist of Contractor ☐ Survey Data ☐ Contractor's Snag List			
	☐ Part Plan in A4 (highlighted) ☐ MEP Clearance ☐ Others (specify)			
The Contractor hereby certifies that the works are executed in accordance with the approved drawings, specifications and local authority regulations.				
Contractor's QA/QC Engineer Name	SAIFULLAH KHAN		19/01/2022	04:00:PM
		Signature	Date	Time
Contractor's Project Manager/Authorized Representative	ARUN MAURYA		19/01/2022	04:00:PM
		Signature	Date	Time
Date and Time Received by The Engineer			Incoming Ref. No.	
Engineer's (Consultant) Name				
		Signature	Date	Time

ENGINEER'S COMMENTS				
Coordination of Other Disciplines by the Engineer	Engineer's Technical Team Comments			
Electrical Inspection				
☐ Yes ☐ No ☐ Not applicable	Name	Signature	Date	Time
Mechanical Inspection				
☐ Yes ☐ No ☐ Not applicable	Name	Signature	Date	Time
Civil and Survey Inspection				
☐ Yes ☐ No ☐ Not applicable	Name	Signature	Date	Time
Civil and Survey Inspection				
☐ Yes ☐ No ☐ Not applicable	Name	Signature	Date	Time
Checking and approval by The Engineer shall not relieve the Contractor of its obligation to perform the work in accordance with the contract documents, health and safety requirements and local authority				
Engineer's Authorized Representative Comments:				
1) Suspension for Bar areas not yet completed. 2) Bar area - Electrical trunks has to be raised above false ceiling level. 3) Bulkhead not yet completed. 4) Suspension system for decorative ceiling and light fittings to be completed prior close false ceiling. 5) MEP Clearance to be provi prior close false ceiling.				
Attachments	☐ Photos	☐ Others (specify)		
APPROVAL STATUS	☐ Code 1	☒ Code 2	☐ Code 3	☐ Code 4 ☐ For Information Only
Engineer's Authorized Representative Name	Qussay Al Asaad 20.01.2022		Signature, Date and Stamp	
		Outgoing Ref. No.		

CONTRACTOR RECEIVED SIGNATURE			
Date		Signature and Stamp	



DOCUMENT STATUS
Code 1 - Approved.
Code 2 - Approved as noted, work may proceed subject to incorporation of comments indicated.
Code 3 - Revise & resubmit.
Code 4 - Rejected
Corrections or comments made relative to inspection do not relieve the contractor from compliance with the contract requirements and specifications.
Any amendments to this form should be approved by the Engineer and Dubai South prior to use by the contractor.

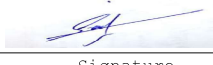  	DESIGN & BUILD OF THE NOLUS		WORK INSPECTION REQUEST (WIR)	
			Reference No.	BP159-LEC-RQI-CIV-000034
Originator of WIR	SAIFULLAH KHAN	RFP 159/BP/21 in Bussines Park of Dubai South	Rev. No	0
			Date Submitted	27/01/2022
DESCRIPTION				
Location/Area of Inspection	Nolus Project		Drawing Number	BP159-LEC-SHD-CIV-00009
Specification Number	BP159-LEC-SHD-CIV-00009		Inspection Request No.	BP159-LEC-WIR-CIV-000035
Material Submittal Number	BP159-LEC-TAG-FNS-000004		Inspection Test Plan No.	N/A
Method Statement Number	BP159-LEC-MES-CIV-000010		Inspection Time	1:00 PM ON 28/01/2022
Authorised Signature				
Type of Work	☐ Architectural ☐ Structural ☒ Mechanical ☐ HVAC ☐ Finishes			
	☐ Infrastructure ☐ Landscape ☐ Electrical ☐ Survey ☐ Others (specify)			
Enclosure	☒ Drawings ☐ Specification ☐ Test Report ☐ Checklist ☐ Others (specify)			
Work Element to be Inspected			For Concrete Works	
INSPECTION REQUEST FOR INSTALLATION OF FLOOR TILE IN SEATING AREA AS PER ATTACHED DRAWING			Volume	N/A
			Cement: SRC/OPC	N/A
			Start Time	N/A
			Finish Time	N/A
			Temperature	N/A
Attachments				
Type of Work	☐ QA/QC Checklist of Contractor ☐ Survey Data ☐ Contractor's Snag List			
	☐ Part Plan in A4 (highlighted) ☐ MEP Clearance ☐ Others (specify)			
The Contractor hereby certifies that the works are executed in accordance with the approved drawings, specifications and local authority regulations.				
Contractor's QA/QC Engineer Name	SAIFULLAH KHAN		27/01/2022	04:00:PM
		Signature	Date	Time
Contractor's Project Manager/Authorized Representative	Omar Soliman		27/01/2022	04:00:PM
		Signature	Date	Time
Date and Time Received by The Engineer			Incoming Ref. No.	
Engineer's (Consultant) Name				
		Signature	Date	Time

ENGINEER'S COMMENTS				
Coordination of Other Disciplines by the Engineer	Engineer's Technical Team Comments			
Electrical Inspection				
☐ Yes ☐ No ☐ Not applicable	Name	Signature	Date	Time
Mechanical Inspection				
☐ Yes ☐ No ☐ Not applicable	Name	Signature	Date	Time
Civil and Survey Inspection				
☐ Yes ☐ No ☐ Not applicable	Name	Signature	Date	Time
Civil and Survey Inspection				
☐ Yes ☐ No ☐ Not applicable	Name	Signature	Date	Time
Checking and approval by The Engineer shall not relieve the Contractor of its obligation to perform the work in accordance with the contract documents, health and safety requirements and local authority				
Engineer's Authorized Representative Comments:				
Installation flooring tiles FL-02 is Approved with conditions: 1.) subject to comply with project specifications, drawings and authority regulations and requirements. 2.) The corner area at rounded glass and glass door is not accepted and need re-installed.				
Attachments		☐ Photos	☐ Others (specify)	
APPROVAL STATUS	☐ Code 1 ☒ Code 2 ☐ Code 3 ☐ Code 4 ☐ For Information Only			
Engineer's Authorized Representative Name	Qussay Al Asaad 31.01.2022		Signature, Date and Stamp 	
		Outgoing Ref. No.		

CONTRACTOR RECEIVED SIGNATURE			
Date		Signature and Stamp	

DOCUMENT STATUS
Code 1 - Approved.
Code 2 - Approved as noted, work may proceed subject to incorporation of comments indicated.
Code 3 - Revise & resubmit.
Code 4 - Rejected
Corrections or comments made relative to inspection do not relieve the contractor from compliance with the contract requirements and specifications. Any amendments to this form should be approved by the Engineer and Dubai South prior to use by the contractor.

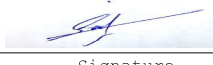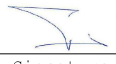  	DESIGN & BUILD OF THE NOLUS		WORK INSPECTION REQUEST (WIR)	
			Reference No.	BP159-LEC-RQI-CIV-000033
Originator of WIR	SAIFULLAH KHAN	RFP 159/BP/21 in Bussines Park of Dubai South	Rev. No	0
			Date Submitted	27/01/2022
DESCRIPTION				
Location/Area of Inspection	Nolus Project		Drawing Number	BP159-LEC-SHD-CIV-000011
Specification Number	BP159-LEC-SHD-CIV-000011		Inspection Request No.	BP159-LEC-WIR-CIV-000034
Material Submittal Number	BP159-LEC-TAG-FNS-000006		Inspection Test Plan No.	N/A
Method Statement Number	BP159-LEC-MES-CIV-000010		Inspection Time	11:00 AM ON 28/01/2022
Authorised Signature				
Type of Work	☐ Architectural ☐ Structural ☒ Mechanical ☐ HVAC ☐ Finishes			
	☐ Infrastructure ☐ Landscape ☐ Electrical ☐ Survey ☐ Others (specify)			
Enclosure	☒ Drawings ☐ Specification ☐ Test Report ☐ Checklist ☐ Others (specify)			
Work Element to be Inspected			For Concrete Works	
INSPECTION REQUEST FOR INSTALLATION OF TOILET AND COUNTER WALL TILE AS PER ATTACHED DRAWING			Volume	N/A
			Cement: SRC/OPC	N/A
			Start Time	N/A
			Finish Time	N/A
			Temperature	N/A
Attachments				
Type of Work	☐ QA/QC Checklist of Contractor ☐ Survey Data ☐ Contractor's Snag List			
	☐ Part Plan in A4 (highlighted) ☐ MEP Clearance ☐ Others (specify)			
The Contractor hereby certifies that the works are executed in accordance with the approved drawings, specifications and local authority regulations.				
Contractor's QA/QC Engineer Name	SAIFULLAH KHAN		27/01/2022	04:00:PM
		Signature	Date	Time
Contractor's Project Manager/Authorized Representative	Omar Soliman		27/01/2022	04:00:PM
		Signature	Date	Time
Date and Time Received by The Engineer			Incoming Ref. No.	
Engineer's (Consultant) Name				
		Signature	Date	Time


ENGINEER'S COMMENTS				
Coordination of Other Disciplines by the Engineer	Engineer's Technical Team Comments			
Electrical Inspection				
☐ Yes ☐ No ☐ Not applicable	Name	Signature	Date	Time
Mechanical Inspection				
☐ Yes ☐ No ☐ Not applicable	Name	Signature	Date	Time
Civil and Survey Inspection				
☐ Yes ☐ No ☐ Not applicable	Name	Signature	Date	Time
Civil and Survey Inspection				
☐ Yes ☐ No ☐ Not applicable	Name	Signature	Date	Time
Checking and approval by The Engineer shall not relieve the Contractor of its obligation to perform the work in accordance with the contract documents, health and safety requirements and local authority				
Engineer's Authorized Representative Comments:				
No objection subject to comply with project specifications, drawings and authority regulations and requirements. - To complete remaining works at toilet area (Vanity counter and doors partition) - CT-01 behind Counter not yet delivered /installed.				
Attachments	☐ Photos	☐ Others (specify)		
APPROVAL STATUS	☐ Code 1 ☒ Code 2 ☐ Code 3 ☐ Code 4 ☐ For Information Only			
Engineer's Authorized Representative Name				
			Signature, Date and Stamp	
		Outgoing Ref. No.		

CONTRACTOR RECEIVED SIGNATURE			
Date		Signature and Stamp	

DOCUMENT STATUS
Code 1 - Approved.
Code 2 - Approved as noted, work may proceed subject to incorporation of comments indicated.
Code 3 - Revise & resubmit.
Code 4 - Rejected
Corrections or comments made relative to inspection do not relieve the contractor from compliance with the contract requirements and specifications.
Any amendments to this form should be approved by the Engineer and Dubai South prior to use by the contractor.

  	DESIGN & BUILD OF THE NOLUS		SHOP DRAWING SUBMITTAL	
	RFP 159/BP/21 in Bussines Park of Dubai South		Reference No.	BP159-LEC-SHD-CIV-000011
Originator of Submittal		LOOTAH ENGINEERING AND CONSTRUCTION LLC	Rev. No	1
			Date Submitted	20-Dec-21
			No. of hardcopies	Soft copy
REFERENCE NUMBER		DRAWING TITLE		DESCRIPTION
BP159-LEC-SHD-CIV-000018		Toilet (Male & Female) Tiling Layout @ Ground Floor		
BP159-LEC-SHD-CIV-000019		Toilet (Male & Female) Tiling Sectional Elevation # 01, 02, 03 & 04		
BP159-LEC-SHD-CIV-000020		Toilet (Male & Female) Tiling Sectional Elevation # 05 & 06		
BP159-LEC-SHD-CIV-000021		Toilet (Male & Female) Tiling Sectional Elevation # 07 & 08		
Contractor's Authorized Representative Name		Omar Soliman Technical Manager	 	
		Signature and Stamp		
Contractor's Statement: We certify that the shop drawings drawings submitted herewith is prepared in details and reflects the actual as-built condition of the works and is prepared in compliance with the shop drawings, redline drawings and specification except as otherwise specifically stated hereabove.				
Received by Engineer's Authorized Representative Name		Signature, Date and Stamp		
ENGINEER'S COMMENTS				
Hardcopies - Date Received by Engineer		Incoming Ref. No., if applicable (to be filled by RE)		
Approved with conditions:				
1) Subject to submit sample for CT-02 and approved by Client / Engineer. 2) See comments on the attached shop drawing. 3) subject to complete submission and approval of remaining items for tiles, sanitary ware, Ironmongery, LA-02. 4) This approval will not relieve Contractor from his liability. 5) Subject to no cost and time impact.				
ENGINEER'S APPROVAL STATUS				
☐ Code 1 ☒ Code 2 ☐ Code 3 ☐ Code 4 ☐ For Information Only				
Reviewed by Engineer's Technical Team (Name and Position)		Signature, Date		
Engineer's Authorized Representative Name		Signature, Date and Stamp		
Qussay Al Asaad 22.12.2021		 		
Outgoing Ref. No., if applicable (to be filled by RE)				
CONTRACTOR RECEIVED SIGNATURE				
Contractor's Authorized Representative Name		Signature and Stamp		
DOCUMENT STATUS				
Code 1 - Approved.				
Code 2 - Approved as noted, work may proceed subject to incorporation of comments indicated.				
Code 3 - Revise & resubmit.				
Code 4 - Rejected				
Corrections or comments made relative to submittals during this review do not relieve the contractor from compliance with the contract requirements and specifications.				
Any amendments to this form should be approved by the Engineer and Dubai South prior to use by the contractor.				

  	DESIGN & BUILD OF THE NOLUS		WORK INSPECTION REQUEST (WIR)	
			Reference No.	BP159-LEC-RQI-CIV-000032
Originator of WIR	SAIFULLAH KHAN	RFP 159/BP/21 in Bussines Park of Dubai South	Rev. No	0
			Date Submitted	27/01/2022
DESCRIPTION				
Location/Area of Inspection	Nolus Project		Drawing Number	BP159-LEC-SHD-CIV-000016
Specification Number	BP159-LEC-SHD-CIV-000016		Inspection Request No.	BP159-LEC-WIR-CIV-000033
Material Submittal Number	BP159-LEC-TAG-FNS-000003		Inspection Test Plan No.	N/A
Method Statement Number	BP159-LEC-MES-CIV-000010		Inspection Time	11:00 AM ON 28/01/2022
Authorised Signature				
Type of Work	☐ Architectural ☐ Structural ☒ Mechanical ☐ HVAC ☐ Finishes			
	☐ Infrastructure ☐ Landscape ☐ Electrical ☐ Survey ☐ Others (specify)			
Enclosure	☒ Drawings ☐ Specification ☐ Test Report ☐ Checklist ☐ Others (specify)			
Work Element to be Inspected			For Concrete Works	
INSPECTION REQUEST FOR INSTALLATION OF BOH KITCHEN AREA WALL TILE AS PER ATTACHED DRAWING			Volume	N/A
			Cement: SRC/OPC	N/A
			Start Time	N/A
			Finish Time	N/A
			Temperature	N/A
Attachments				
Type of Work	☐ QA/QC Checklist of Contractor ☐ Survey Data ☐ Contractor's Snag List			
	☐ Part Plan in A4 (highlighted) ☐ MEP Clearance ☐ Others (specify)			
The Contractor hereby certifies that the works are executed in accordance with the approved drawings, specifications and local authority regulations.				
Contractor's QA/QC Engineer Name		SAIFULLAH KHAN		27/01/2022
			Signature	Date
Contractor's Project Manager/Authorized Representative		Omar Soliman		27/01/2022
			Signature	Date
Date and Time Received by The Engineer			Incoming Ref. No.	
Engineer's (Consultant) Name				
			Signature	Date
				Time

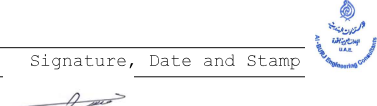ENGINEER'S COMMENTS				
Coordination of Other Disciplines by the Engineer	Engineer's Technical Team Comments			
Electrical Inspection				
☐ Yes ☐ No ☐ Not applicable	Name	Signature	Date	Time
Mechanical Inspection				
☐ Yes ☐ No ☐ Not applicable	Name	Signature	Date	Time
Civil and Survey Inspection				
☐ Yes ☐ No ☐ Not applicable	Name	Signature	Date	Time
Civil and Survey Inspection				
☐ Yes ☐ No ☐ Not applicable	Name	Signature	Date	Time
Checking and approval by The Engineer shall not relieve the Contractor of its obligation to perform the work in accordance with the contract documents, health and safety requirements and local authority				
Engineer's Authorized Representative Comments:				
No objection subject to comply with project specifications, drawings and authority regulations and requirements.				
Attachments		☐ Photos ☐ Others (specify)		
APPROVAL STATUS	☐ Code 1 ☒ Code 2 ☐ Code 3 ☐ Code 4 ☐ For Information Only			
Engineer's Authorized Representative Name	Qussay Al Asaad 31.01.2022		Signature, Date and Stamp 	
		Outgoing Ref. No.		

CONTRACTOR RECEIVED SIGNATURE			
Date		Signature and Stamp	



DOCUMENT STATUS
Code 1 - Approved.
Code 2 - Approved as noted, work may proceed subject to incorporation of comments indicated.
Code 3 - Revise & resubmit.
Code 4 - Rejected
Corrections or comments made relative to inspection do not relieve the contractor from compliance with the contract requirements and specifications.
Any amendments to this form should be approved by the Engineer and Dubai South prior to use by the contractor.

  	DESIGN & BUILD OF THE NOLUS		WORK INSPECTION REQUEST (WIR)	
			Reference No.	BP159-LEC-RQI-CIV-000042
Originator of WIR	SAIFULLAH KHAN	RFP 159/BP/21 in Bussines Park of Dubai South	Rev. No	0
			Date Submitted	02/02/2022
DESCRIPTION				
Location/Area of Inspection	Nolus Project		Drawing Number	BP159-LEC-SHD-CIV-000040, 000041, 000042, 000043
Specification Number	BP159-LEC-SHD-CIV-000040, 000041, 000042, 000043		Inspection Request No.	BP159-LEC-WIR-CIV-000042
Material Submittal Number	BP159-LEC-MAT-CIV-000016		Inspection Test Plan No.	N/A
Method Statement Number	BP159-LEC-MES-CIV-000012		Inspection Time	11:00 AM ON 2/02/2022
Authorised Signature				
Type of Work	☐ Architectural ☐ Structural ☒ Mechanical ☐ HVAC ☐ Finishes			
	☐ Infrastructure ☐ Landscape ☐ Electrical ☐ Survey ☐ Others (specify)			
Enclosure	☒ Drawings ☐ Specification ☐ Test Report ☐ Checklist ☐ Others (specify)			
Work Element to be Inspected			For Concrete Works	
INSPECTION REQUEST FOR INSTALLATION OF 60 X 60 CM CEILING IN BOH KITCHEN AREA AS PER ATTACHED DRAWING			Volume	N/A
			Cement: SRC/OPC	N/A
			Start Time	N/A
			Finish Time	N/A
			Temperature	N/A
Attachments				
Type of Work	☐ QA/QC Checklist of Contractor ☐ Survey Data ☐ Contractor's Snag List			
	☐ Part Plan in A4 (highlighted) ☐ MEP Clearance ☐ Others (specify)			
The Contractor hereby certifies that the works are executed in accordance with the approved drawings, specifications and local authority regulations.				
Contractor's QA/QC Engineer Name	SAIFULLAH KHAN		02/02/2022	11:00:AM
		Signature	Date	Time
Contractor's Project Manager/Authorized Representative	Omar Soliman		02/02/2022	11:00:AM
		Signature	Date	Time
Date and Time Received by The Engineer			Incoming Ref. No.	
Engineer's (Consultant) Name				
		Signature	Date	Time

ENGINEER'S COMMENTS				
Coordination of Other Disciplines by the Engineer	Engineer's Technical Team Comments			
Electrical Inspection				
☐ Yes ☐ No ☐ Not applicable	Name	Signature	Date	Time
Mechanical Inspection				
☐ Yes ☐ No ☐ Not applicable	Name	Signature	Date	Time
Civil and Survey Inspection				
☐ Yes ☐ No ☐ Not applicable	Name	Signature	Date	Time
Civil and Survey Inspection				
☐ Yes ☐ No ☐ Not applicable	Name	Signature	Date	Time
Checking and approval by The Engineer shall not relieve the Contractor of its obligation to perform the work in accordance with the contract documents, health and safety requirements and local authority				
Engineer's Authorized Representative Comments:				
Approved with conditions: 1.) MEP clearance to be submitted. 2.) As agreed - Contractor should full coordinate with operator and kitchen suppliers during fixation the kitchen Hoods and connection tie.				
Attachments	☐ Photos	☐ Others (specify)		
APPROVAL STATUS	☐ Code 1 ☒ Code 2 ☐ Code 3 ☐ Code 4 ☐ For Information Only			
Engineer's Authorized Representative Name	Qussay Al Asaad 03.02.2022		Signature, Date and Stamp 	
		Outgoing Ref. No.		

CONTRACTOR RECEIVED SIGNATURE			
Date		Signature and Stamp	


DOCUMENT STATUS
Code 1 - Approved.
Code 2 - Approved as noted, work may proceed subject to incorporation of comments indicated.
Code 3 - Revise & resubmit.
Code 4 - Rejected
Corrections or comments made relative to inspection do not relieve the contractor from compliance with the contract requirements and specifications.
Any amendments to this form should be approved by the Engineer and Dubai South prior to use by the contractor.

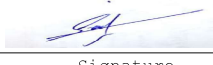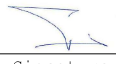  	DESIGN & BUILD OF THE NOLUS		WORK INSPECTION REQUEST (WIR)	
			Reference No.	BP159-LEC-RQI-CIV-000041
Originator of WIR	SAIFULLAH KHAN	RFP 159/BP/21 in Bussines Park of Dubai South	Rev. No	0
			Date Submitted	02/02/2022
DESCRIPTION				
Location/Area of Inspection	Nolus Project		Drawing Number	BP159-LEC-SHD-CIV-000040, 000041, 000042, 000043
Specification Number	BP159-LEC-SHD-CIV-000040, 000041, 000042, 000043		Inspection Request No.	BP159-LEC-WIR-CIV-000041
Material Submittal Number	BP159-LEC-MAT-CIV-000016		Inspection Test Plan No.	N/A
Method Statement Number	BP159-LEC-MES-CIV-000012		Inspection Time	11:00 AM ON 2/02/2022
Authorised Signature				
Type of Work	☐ Architectural ☐ Structural ☒ Mechanical ☐ HVAC ☐ Finishes			
	☐ Infrastructure ☐ Landscape ☐ Electrical ☐ Survey ☐ Others (specify)			
Enclosure	☒ Drawings ☐ Specification ☐ Test Report ☐ Checklist ☐ Others (specify)			
Work Element to be Inspected			For Concrete Works	
INSPECTION REQUEST FOR SURFACE PREPRATION APPLICATION OF PRIMER, APPLICATION OF 2 COAT STUCCO AND 1ST COAT OF BLACK PAINT ON CEILING IN SEATING AREA AS PER ATTACHED DRAWING			Volume	N/A
			Cement: SRC/OPC	N/A
			Start Time	N/A
			Finish Time	N/A
			Temperature	N/A
Attachments				
Type of Work	☐ QA/QC Checklist of Contractor ☐ Survey Data ☐ Contractor's Snag List			
	☐ Part Plan in A4 (highlighted) ☐ MEP Clearance ☐ Others (specify)			
The Contractor hereby certifies that the works are executed in accordance with the approved drawings, specifications and local authority regulations.				
Contractor's QA/QC Engineer Name		SAIFULLAH KHAN		02/02/2022
			Signature	Date
Contractor's Project Manager/Authorized Representative		Omar Soliman		02/02/2022
			Signature	Date
Date and Time Received by The Engineer			Incoming Ref. No.	
Engineer's (Consultant) Name				
			Signature	Date
				Time

ENGINEER'S COMMENTS				
Coordination of Other Disciplines by the Engineer	Engineer's Technical Team Comments			
Electrical Inspection				
☐ Yes ☐ No ☐ Not applicable	Name	Signature	Date	Time
Mechanical Inspection				
☐ Yes ☐ No ☐ Not applicable	Name	Signature	Date	Time
Civil and Survey Inspection				
☐ Yes ☐ No ☐ Not applicable	Name	Signature	Date	Time
Civil and Survey Inspection				
☐ Yes ☐ No ☐ Not applicable	Name	Signature	Date	Time
Checking and approval by The Engineer shall not relieve the Contractor of its obligation to perform the work in accordance with the contract documents, health and safety requirements and local authority				
Engineer's Authorized Representative Comments:				
Approved with conditions: 1.) Final coat to be applied before installation MEP final devices & equipment. 2.) Protection the works is required and under Contractor responsibility.				
Attachments		☐ Photos	☐ Others (specify)	
APPROVAL STATUS	☐ Code 1 ☒ Code 2 ☐ Code 3 ☐ Code 4 ☐ For Information Only			
Engineer's Authorized Representative Name	Qussay Al Asaad 03.02.2022		Signature, Date and Stamp	
Outgoing Ref. No.				

CONTRACTOR RECEIVED SIGNATURE			
Date		Signature and Stamp	


DOCUMENT STATUS
Code 1 - Approved.
Code 2 - Approved as noted, work may proceed subject to incorporation of comments indicated.
Code 3 - Revise & resubmit.
Code 4 - Rejected
Corrections or comments made relative to inspection do not relieve the contractor from compliance with the contract requirements and specifications. Any amendments to this form should be approved by the Engineer and Dubai South prior to use by the contractor.

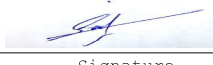  	DESIGN & BUILD OF THE NOLUS		WORK INSPECTION REQUEST (WIR)	
			Reference No.	BP159-LEC-RQI-CIV-000028
Originator of WIR	SAIFULLAH KHAN	RFP 159/BP/21 in Bussines Park of Dubai South	Rev. No	0
			Date Submitted	19/01/2022
DESCRIPTION				
Location/Area of Inspection	Nolus Project		Drawing Number	BP159-LEC-SHD-CIV-000040, 000041, 000042, 000043
Specification Number	BP159-LEC-SHD-CIV-000040, 000041, 000042, 000043		Inspection Request No.	BP159-LEC-WIR-CIV-000029
Material Submittal Number	BP159-LEC-MAT-CIV-000016		Inspection Test Plan No.	N/A
Method Statement Number	BP159-LEC-MES-CIV-000012		Inspection Time	11:00 AM ON 20/01/2022
Authorised Signature				
Type of Work	☐ Architectural ☐ Structural ☒ Mechanical ☐ HVAC ☐ Finishes			
	☐ Infrastructure ☐ Landscape ☐ Electrical ☐ Survey ☐ Others (specify)			
Enclosure	☒ Drawings ☐ Specification ☐ Test Report ☐ Checklist ☐ Others (specify)			
Work Element to be Inspected			For Concrete Works	
INSPECTION REQUEST FOR INSTALLATION OF CEILING GYPSUM BOARD CLOSER IN SEATING AREA AND BAR AREA B/W GRID LINE 2-5'/A-B AS PER ATTACHED DRAWING			Volume	N/A
			Cement: SRC/OPC	N/A
			Start Time	N/A
			Finish Time	N/A
			Temperature	N/A
Attachments				
Type of Work	☐ QA/QC Checklist of Contractor ☐ Survey Data ☐ Contractor's Snag List			
	☐ Part Plan in A4 (highlighted) ☐ MEP Clearance ☐ Others (specify)			
The Contractor hereby certifies that the works are executed in accordance with the approved drawings, specifications and local authority regulations.				
Contractor's QA/QC Engineer Name	SAIFULLAH KHAN		19/01/2022	04:00:PM
		Signature	Date	Time
Contractor's Project Manager/Authorized Representative	ARUN MAURYA		19/01/2022	04:00:PM
		Signature	Date	Time
Date and Time Received by The Engineer			Incoming Ref. No.	
Engineer's (Consultant) Name				
		Signature	Date	Time

ENGINEER'S COMMENTS				
Coordination of Other Disciplines by the Engineer	Engineer's Technical Team Comments			
Electrical Inspection				
☐ Yes ☐ No ☐ Not applicable	Name	Signature	Date	Time
Mechanical Inspection				
☐ Yes ☐ No ☐ Not applicable	Name	Signature	Date	Time
Civil and Survey Inspection				
☐ Yes ☐ No ☐ Not applicable	Name	Signature	Date	Time
Civil and Survey Inspection				
☐ Yes ☐ No ☐ Not applicable	Name	Signature	Date	Time
Checking and approval by The Engineer shall not relieve the Contractor of its obligation to perform the work in accordance with the contract documents, health and safety requirements and local authority				
Engineer's Authorized Representative Comments:				
1) Suspension for Bar areas not yet completed. 2) Bar area - Electrical trunks has to be raised above false ceiling level. 3) Bulkhead not yet completed. 4) Suspension system for decorative ceiling and light fittings to be completed prior close false ceiling. 5) MEP Clearance to be provi prior close false ceiling.				
Attachments	☐ Photos	☐ Others (specify)		
APPROVAL STATUS	☐ Code 1	☒ Code 2	☐ Code 3	☐ Code 4 ☐ For Information Only
Engineer's Authorized Representative Name	Qussay Al Asaad 20.01.2022		Signature, Date and Stamp	
		Outgoing Ref. No.		

CONTRACTOR RECEIVED SIGNATURE			
Date		Signature and Stamp	

DOCUMENT STATUS
Code 1 - Approved.
Code 2 - Approved as noted, work may proceed subject to incorporation of comments indicated.
Code 3 - Revise & resubmit.
Code 4 - Rejected
Corrections or comments made relative to inspection do not relieve the contractor from compliance with the contract requirements and specifications.
Any amendments to this form should be approved by the Engineer and Dubai South prior to use by the contractor.

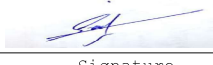  	DESIGN & BUILD OF THE NOLUS		WORK INSPECTION REQUEST (WIR)	
			Reference No.	BP159-LEC-RQI-CIV-000034
Originator of WIR	SAIFULLAH KHAN	RFP 159/BP/21 in Bussines Park of Dubai South	Rev. No	0
			Date Submitted	27/01/2022
DESCRIPTION				
Location/Area of Inspection	Nolus Project		Drawing Number	BP159-LEC-SHD-CIV-00009
Specification Number	BP159-LEC-SHD-CIV-00009		Inspection Request No.	BP159-LEC-WIR-CIV-000035
Material Submittal Number	BP159-LEC-TAG-FNS-000004		Inspection Test Plan No.	N/A
Method Statement Number	BP159-LEC-MES-CIV-000010		Inspection Time	1:00 PM ON 28/01/2022
Authorised Signature				
Type of Work	☐ Architectural ☐ Structural ☒ Mechanical ☐ HVAC ☐ Finishes			
	☐ Infrastructure ☐ Landscape ☐ Electrical ☐ Survey ☐ Others (specify)			
Enclosure	☒ Drawings ☐ Specification ☐ Test Report ☐ Checklist ☐ Others (specify)			
Work Element to be Inspected			For Concrete Works	
INSPECTION REQUEST FOR INSTALLATION OF FLOOR TILE IN SEATING AREA AS PER ATTACHED DRAWING			Volume	N/A
			Cement: SRC/OPC	N/A
			Start Time	N/A
			Finish Time	N/A
			Temperature	N/A
Attachments				
Type of Work	☐ QA/QC Checklist of Contractor ☐ Survey Data ☐ Contractor's Snag List			
	☐ Part Plan in A4 (highlighted) ☐ MEP Clearance ☐ Others (specify)			
The Contractor hereby certifies that the works are executed in accordance with the approved drawings, specifications and local authority regulations.				
Contractor's QA/QC Engineer Name	SAIFULLAH KHAN		27/01/2022	04:00:PM
		Signature	Date	Time
Contractor's Project Manager/Authorized Representative	Omar Soliman		27/01/2022	04:00:PM
		Signature	Date	Time
Date and Time Received by The Engineer			Incoming Ref. No.	
Engineer's (Consultant) Name				
		Signature	Date	Time

ENGINEER'S COMMENTS				
Coordination of Other Disciplines by the Engineer		Engineer's Technical Team Comments		
Electrical Inspection				
☐ Yes ☐ No ☐ Not applicable		Name	Signature	Date
Mechanical Inspection				
☐ Yes ☐ No ☐ Not applicable		Name	Signature	Date
Civil and Survey Inspection				
☐ Yes ☐ No ☐ Not applicable		Name	Signature	Date
Civil and Survey Inspection				
☐ Yes ☐ No ☐ Not applicable		Name	Signature	Date
Checking and approval by The Engineer shall not relieve the Contractor of its obligation to perform the work in accordance with the contract documents, health and safety requirements and local authority				
Engineer's Authorized Representative Comments: Installation flooring tiles FL-02 is Approved with conditions: 1.) subject to comply with project specifications, drawings and authority regulations and requirements. 2.) The corner area at rounded glass and glass door is not accepted and need re-installed.				
Attachments		☐ Photos	☐ Others (specify)	
APPROVAL STATUS	☐ Code 1 ☒ Code 2 ☐ Code 3 ☐ Code 4 ☐ For Information Only			
Engineer's Authorized Representative Name	Qussay Al Asaad 31.01.2022		Signature, Date and Stamp  	
		Outgoing Ref. No.		

CONTRACTOR RECEIVED SIGNATURE			
Date		Signature and Stamp	

DOCUMENT STATUS
Code 1 - Approved.
Code 2 - Approved as noted, work may proceed subject to incorporation of comments indicated.
Code 3 - Revise & resubmit.
Code 4 - Rejected
Corrections or comments made relative to inspection do not relieve the contractor from compliance with the contract requirements and specifications. Any amendments to this form should be approved by the Engineer and Dubai South prior to use by the contractor.



  	DESIGN & BUILD OF THE NOLUS		WORK INSPECTION REQUEST (WIR)	
			Reference No.	BP159-LEC-RQI-CIV-000033
Originator of WIR	SAIFULLAH KHAN	RFP 159/BP/21 in Bussines Park of Dubai South	Rev. No	0
			Date Submitted	27/01/2022
DESCRIPTION				
Location/Area of Inspection	Nolus Project		Drawing Number	BP159-LEC-SHD-CIV-000011
Specification Number	BP159-LEC-SHD-CIV-000011		Inspection Request No.	BP159-LEC-WIR-CIV-000034
Material Submittal Number	BP159-LEC-TAG-FNS-000006		Inspection Test Plan No.	N/A
Method Statement Number	BP159-LEC-MES-CIV-000010		Inspection Time	11:00 AM ON 28/01/2022
Authorised Signature				
Type of Work	☐ Architectural ☐ Structural ☒ Mechanical ☐ HVAC ☐ Finishes			
	☐ Infrastructure ☐ Landscape ☐ Electrical ☐ Survey ☐ Others (specify)			
Enclosure	☒ Drawings ☐ Specification ☐ Test Report ☐ Checklist ☐ Others (specify)			
Work Element to be Inspected			For Concrete Works	
INSPECTION REQUEST FOR INSTALLATION OF TOILET AND COUNTER WALL TILE AS PER ATTACHED DRAWING			Volume	N/A
			Cement: SRC/OPC	N/A
			Start Time	N/A
			Finish Time	N/A
			Temperature	N/A
Attachments				
Type of Work	☐ QA/QC Checklist of Contractor ☐ Survey Data ☐ Contractor's Snag List			
	☐ Part Plan in A4 (highlighted) ☐ MEP Clearance ☐ Others (specify)			
The Contractor hereby certifies that the works are executed in accordance with the approved drawings, specifications and local authority regulations.				
Contractor's QA/QC Engineer Name	SAIFULLAH KHAN		27/01/2022	04:00:PM
		Signature	Date	Time
Contractor's Project Manager/Authorized Representative	Omar Soliman		27/01/2022	04:00:PM
		Signature	Date	Time
Date and Time Received by The Engineer			Incoming Ref. No.	
Engineer's (Consultant) Name				
		Signature	Date	Time

ENGINEER'S COMMENTS				
Coordination of Other Disciplines by the Engineer	Engineer's Technical Team Comments			
Electrical Inspection				
☐ Yes ☐ No ☐ Not applicable	Name	Signature	Date	Time
Mechanical Inspection				
☐ Yes ☐ No ☐ Not applicable	Name	Signature	Date	Time
Civil and Survey Inspection				
☐ Yes ☐ No ☐ Not applicable	Name	Signature	Date	Time
Civil and Survey Inspection				
☐ Yes ☐ No ☐ Not applicable	Name	Signature	Date	Time
Checking and approval by The Engineer shall not relieve the Contractor of its obligation to perform the work in accordance with the contract documents, health and safety requirements and local authority				
Engineer's Authorized Representative Comments:				
No objection subject to comply with project specifications, drawings and authority regulations and requirements. - To complete remaining works at toilet area (Vanity counter and doors partition) - CT-01 behind Counter not yet delivered /installed.				
Attachments	☐ Photos	☐ Others (specify)		
APPROVAL STATUS	☐ Code 1 ☒ Code 2 ☐ Code 3 ☐ Code 4 ☐ For Information Only			
Engineer's Authorized Representative Name			 Signature, Date and Stamp	
		Outgoing Ref. No.		

CONTRACTOR RECEIVED SIGNATURE			
Date		Signature and Stamp	

DOCUMENT STATUS
Code 1 - Approved.
Code 2 - Approved as noted, work may proceed subject to incorporation of comments indicated.
Code 3 - Revise & resubmit.
Code 4 - Rejected
Corrections or comments made relative to inspection do not relieve the contractor from compliance with the contract requirements and specifications. Any amendments to this form should be approved by the Engineer and Dubai South prior to use by the contractor.

  	DESIGN & BUILD OF THE NOLUS		SHOP DRAWING SUBMITTAL	
	RFP 159/BP/21 in Bussines Park of Dubai South		Reference No.	BP159-LEC-SHD-CIV-000011
Originator of Submittal		LOOTAH ENGINEERING AND CONSTRUCTION LLC	Rev. No	1
			Date Submitted	20-Dec-21
			No. of hardcopies	Soft copy
REFERENCE NUMBER		DRAWING TITLE		DESCRIPTION
BP159-LEC-SHD-CIV-000018		Toilet (Male & Female) Tiling Layout @ Ground Floor		
BP159-LEC-SHD-CIV-000019		Toilet (Male & Female) Tiling Sectional Elevation # 01, 02, 03 & 04		
BP159-LEC-SHD-CIV-000020		Toilet (Male & Female) Tiling Sectional Elevation # 05 & 06		
BP159-LEC-SHD-CIV-000021		Toilet (Male & Female) Tiling Sectional Elevation # 07 & 08		
Contractor's Authorized Representative Name		Omar Soliman Technical Manager	 	
			Signature and Stamp	
Contractor's Statement: We certify that the shop drawings drawings submitted herewith is prepared in details and reflects the actual as-built condition of the works and is prepared in compliance with the shop drawings, redline drawings and specification except as otherwise specifically stated hereabove.				
Received by Engineer's Authorized Representative Name		Signature, Date and Stamp		
ENGINEER'S COMMENTS				
Hardcopies - Date Received by Engineer		Incoming Ref. No., if applicable (to be filled by RE)		
Approved with conditions:				
1) Subject to submit sample for CT-02 and approved by Client / Engineer. 2) See comments on the attached shop drawing. 3) subject to complete submission and approval of remaining items for tiles, sanitary ware, Ironmongery, LA-02. 4) This approval will not relieve Contractor from his liability. 5) Subject to no cost and time impact.				
ENGINEER'S APPROVAL STATUS				
☐ Code 1 ☒ Code 2 ☐ Code 3 ☐ Code 4 ☐ For Information Only				
Reviewed by Engineer's Technical Team (Name and Position)		Signature, Date		
Engineer's Authorized Representative Name		Signature, Date and Stamp		
Qussay Al Asaad 22.12.2021				
Outgoing Ref. No., if applicable (to be filled by RE)				
CONTRACTOR RECEIVED SIGNATURE				
Contractor's Authorized Representative Name		Signature and Stamp		
DOCUMENT STATUS				
Code 1 - Approved.				
Code 2 - Approved as noted, work may proceed subject to incorporation of comments indicated.				
Code 3 - Revise & resubmit.				
Code 4 - Rejected				
Corrections or comments made relative to submittals during this review do not relieve the contractor from compliance with the contract requirements and specifications.				
Any amendments to this form should be approved by the Engineer and Dubai South prior to use by the contractor.				

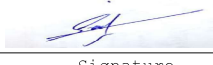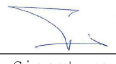  	DESIGN & BUILD OF THE NOLUS		WORK INSPECTION REQUEST (WIR)	
			Reference No.	BP159-LEC-RQI-CIV-000032
Originator of WIR	SAIFULLAH KHAN	RFP 159/BP/21 in Bussines Park of Dubai South	Rev. No	0
			Date Submitted	27/01/2022
DESCRIPTION				
Location/Area of Inspection	Nolus Project		Drawing Number	BP159-LEC-SHD-CIV-000016
Specification Number	BP159-LEC-SHD-CIV-000016		Inspection Request No.	BP159-LEC-WIR-CIV-000033
Material Submittal Number	BP159-LEC-TAG-FNS-000003		Inspection Test Plan No.	N/A
Method Statement Number	BP159-LEC-MES-CIV-000010		Inspection Time	11:00 AM ON 28/01/2022
Authorised Signature				
Type of Work	☐ Architectural ☐ Structural ☒ Mechanical ☐ HVAC ☐ Finishes			
	☐ Infrastructure ☐ Landscape ☐ Electrical ☐ Survey ☐ Others (specify)			
Enclosure	☒ Drawings ☐ Specification ☐ Test Report ☐ Checklist ☐ Others (specify)			
Work Element to be Inspected			For Concrete Works	
INSPECTION REQUEST FOR INSTALLATION OF BOH KITCHEN AREA WALL TILE AS PER ATTACHED DRAWING			Volume	N/A
			Cement: SRC/OPC	N/A
			Start Time	N/A
			Finish Time	N/A
			Temperature	N/A
Attachments				
Type of Work	☐ QA/QC Checklist of Contractor ☐ Survey Data ☐ Contractor's Snag List			
	☐ Part Plan in A4 (highlighted) ☐ MEP Clearance ☐ Others (specify)			
The Contractor hereby certifies that the works are executed in accordance with the approved drawings, specifications and local authority regulations.				
Contractor's QA/QC Engineer Name	SAIFULLAH KHAN		27/01/2022	04:00:PM
		Signature	Date	Time
Contractor's Project Manager/Authorized Representative	Omar Soliman		27/01/2022	04:00:PM
		Signature	Date	Time
Date and Time Received by The Engineer			Incoming Ref. No.	
Engineer's (Consultant) Name				
		Signature	Date	Time

ENGINEER'S COMMENTS				
Coordination of Other Disciplines by the Engineer	Engineer's Technical Team Comments			
Electrical Inspection				
☐ Yes ☐ No ☐ Not applicable	Name	Signature	Date	Time
Mechanical Inspection				
☐ Yes ☐ No ☐ Not applicable	Name	Signature	Date	Time
Civil and Survey Inspection				
☐ Yes ☐ No ☐ Not applicable	Name	Signature	Date	Time
Civil and Survey Inspection				
☐ Yes ☐ No ☐ Not applicable	Name	Signature	Date	Time
Checking and approval by The Engineer shall not relieve the Contractor of its obligation to perform the work in accordance with the contract documents, health and safety requirements and local authority				
Engineer's Authorized Representative Comments:				
No objection subject to comply with project specifications, drawings and authority regulations and requirements.				
Attachments		☐ Photos ☐ Others (specify)		
APPROVAL STATUS	☐ Code 1 ☒ Code 2 ☐ Code 3 ☐ Code 4 ☐ For Information Only			
Engineer's Authorized Representative Name	Qussay Al Asaad 31.01.2022		Signature, Date and Stamp	
		Outgoing Ref. No.		

CONTRACTOR RECEIVED SIGNATURE			
Date		Signature and Stamp	

DOCUMENT STATUS
Code 1 - Approved.
Code 2 - Approved as noted, work may proceed subject to incorporation of comments indicated.
Code 3 - Revise & resubmit.
Code 4 - Rejected
Corrections or comments made relative to inspection do not relieve the contractor from compliance with the contract requirements and specifications.
Any amendments to this form should be approved by the Engineer and Dubai South prior to use by the contractor.


  	DESIGN & BUILD OF THE NOLUS		WORK INSPECTION REQUEST (WIR)	
			Reference No.	BP159-LEC-RQI-CIV-000039
Originator of WIR	SAIFULLAH KHAN	RFP 159/BP/21 in Bussines Park of Dubai South	Rev. No	0
			Date Submitted	02/02/2022
DESCRIPTION				
Location/Area of Inspection	Nolus Project		Drawing Number	BP159-LEC-DWG-ARC-000063
Specification Number	BP159-LEC-DWG-ARC-000063		Inspection Request No.	BP159-LEC-WIR-CIV-000039
Material Submittal Number	BP159-LEC-TAG-ARC-000007		Inspection Test Plan No.	N/A
Method Statement Number	N/A		Inspection Time	2:00 PM ON 02/02/2022
Authorised Signature				
Type of Work	☐ Architectural ☐ Structural ☒ Mechanical ☐ HVAC ☐ Finishes			
	☐ Infrastructure ☐ Landscape ☐ Electrical ☐ Survey ☐ Others (specify)			
Enclosure	☒ Drawings ☐ Specification ☐ Test Report ☐ Checklist ☐ Others (specify)			
Work Element to be Inspected			For Concrete Works	
INSPECTION REQUEST FOR APPLICATION PA 06 PAINT 2 COAT ON WALL IN TOILET AREA AS PER ATTACHED DRAWING			Volume	N/A
			Cement: SRC/OPC	N/A
			Start Time	N/A
			Finish Time	N/A
			Temperature	N/A
Attachments				
Type of Work	☐ QA/QC Checklist of Contractor ☐ Survey Data ☐ Contractor's Snag List			
	☐ Part Plan in A4 (highlighted) ☐ MEP Clearance ☐ Others (specify)			
The Contractor hereby certifies that the works are executed in accordance with the approved drawings, specifications and local authority regulations.				
Contractor's QA/QC Engineer Name	SAIFULLAH KHAN		02/02/2022	02:00:PM
		Signature	Date	Time
Contractor's Project Manager/Authorized Representative	Omar Soliman		02/02/2022	02:00:PM
		Signature	Date	Time
Date and Time Received by The Engineer			Incoming Ref. No.	
Engineer's (Consultant) Name				
		Signature	Date	Time

ENGINEER'S COMMENTS				
Coordination of Other Disciplines by the Engineer	Engineer's Technical Team Comments			
Electrical Inspection				
☐ Yes ☐ No ☐ Not applicable	Name	Signature	Date	Time
Mechanical Inspection				
☐ Yes ☐ No ☐ Not applicable	Name	Signature	Date	Time
Civil and Survey Inspection				
☐ Yes ☐ No ☐ Not applicable	Name	Signature	Date	Time
Civil and Survey Inspection				
☐ Yes ☐ No ☐ Not applicable	Name	Signature	Date	Time
Checking and approval by The Engineer shall not relieve the Contractor of its obligation to perform the work in accordance with the contract documents, health and safety requirements and local authority				
Engineer's Authorized Representative Comments:				
Approved with conditions: - Subject to apply final coat after completion furnished all toilets				
Attachments		☐ Photos ☐ Others (specify)		
APPROVAL STATUS	☐ Code 1 ☒ Code 2 ☐ Code 3 ☐ Code 4 ☐ For Information Only			
Engineer's Authorized Representative Name	Qussay Al Asaad 03.02.2022		Signature, Date and Stamp 	
Outgoing Ref. No.				

CONTRACTOR RECEIVED SIGNATURE			
Date		Signature and Stamp	



DOCUMENT STATUS
Code 1 - Approved.
Code 2 - Approved as noted, work may proceed subject to incorporation of comments indicated.
Code 3 - Revise & resubmit.
Code 4 - Rejected
Corrections or comments made relative to inspection do not relieve the contractor from compliance with the contract requirements and specifications.
Any amendments to this form should be approved by the Engineer and Dubai South prior to use by the contractor.

  		DESIGN & BUILD OF THE NOLUS		WORK INSPECTION REQUEST (WIR)	
Originator of WIR				SAIFULLAH KHAN	
				Reference No.	BP159-LEC-RQI-CIV-000038
				Rev. No	0
				Date Submitted	02/02/2022
DESCRIPTION					
Location/Area of Inspection	Nolus Project		Drawing Number	BP159-LEC-DWG-ARC-000063	
Specification Number	BP159-LEC-DWG-ARC-000063		Inspection Request No.	BP159-LEC-WIR-CIV-000038	
Material Submittal Number	BP159-LEC-TAG-FNS-000021		Inspection Test Plan No.	N/A	
Method Statement Number	N/A		Inspection Time	2:00 PM ON 02/02/2022	
Authorised Signature					
Type of Work	☐ Architectural ☐ Structural ☒ Mechanical ☐ HVAC ☐ Finishes ☐ Infrastructure ☐ Landscape ☐ Electrical ☐ Survey ☐ Others (specify)				
Enclosure	☒ Drawings ☐ Specification ☐ Test Report ☐ Checklist ☐ Others (specify)				
Work Element to be Inspected			For Concrete Works		
INSPECTION REQUEST FOR APPLICATION PA 01 CONCRETE FINISH PAINT ON WALL IN COUNTER AREA , GRAB AND GO AREA CORRIDOR AND PLANTER AS PER ATTACHED DRAWING			Volume	N/A	
			Cement: SRC/OPC	N/A	
			Start Time	N/A	
			Finish Time	N/A	
			Temperature	N/A	
Attachments					
Type of Work	☐ QA/QC Checklist of Contractor ☐ Survey Data ☐ Contractor's Snag List ☐ Part Plan in A4 (highlighted) ☐ MEP Clearance ☐ Others (specify)				
The Contractor hereby certifies that the works are executed in accordance with the approved drawings, specifications and local authority regulations.					
Contractor's QA/QC Engineer Name		SAIFULLAH KHAN			02/02/2022
				Signature	Date
Contractor's Project Manager/Authorized Representative		Omar Soliman			02/02/2022
				Signature	Date
Date and Time Received by The Engineer					
Incoming Ref. No.					
Engineer's (Consultant) Name					
				Signature	Date

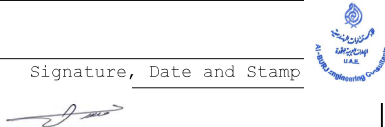ENGINEER'S COMMENTS				
Coordination of Other Disciplines by the Engineer	Engineer's Technical Team Comments			
Electrical Inspection				
☐ Yes ☐ No ☐ Not applicable	Name	Signature	Date	Time
Mechanical Inspection				
☐ Yes ☐ No ☐ Not applicable	Name	Signature	Date	Time
Civil and Survey Inspection				
☐ Yes ☐ No ☐ Not applicable	Name	Signature	Date	Time
Civil and Survey Inspection				
☐ Yes ☐ No ☐ Not applicable	Name	Signature	Date	Time
Checking and approval by The Engineer shall not relieve the Contractor of its obligation to perform the work in accordance with the contract documents, health and safety requirements and local authority				
Engineer's Authorized Representative Comments:				
Approved with conditions: 1.) See comments on the attached drawings (some areas not yet completed and other texture not rectified) 2.) Protection is required and is under main contractor responsibility				
Attachments		☐ Photos	☐ Others (specify)	
APPROVAL STATUS	☐ Code 1 ☒ Code 2 ☐ Code 3 ☐ Code 4 ☐ For Information Only			
Engineer's Authorized Representative Name	Qussay Al Asaad 03.02.2022		Signature, Date and Stamp 	
		Outgoing Ref. No.		

CONTRACTOR RECEIVED SIGNATURE			
Date		Signature and Stamp	


DOCUMENT STATUS
Code 1 - Approved.
Code 2 - Approved as noted, work may proceed subject to incorporation of comments indicated.
Code 3 - Revise & resubmit.
Code 4 - Rejected
Corrections or comments made relative to inspection do not relieve the contractor from compliance with the contract requirements and specifications. Any amendments to this form should be approved by the Engineer and Dubai South prior to use by the contractor.

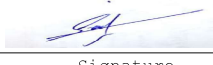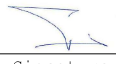  	DESIGN & BUILD OF THE NOLUS		WORK INSPECTION REQUEST (WIR)	
			Reference No.	BP159-LEC-RQI-CIV-000040
Originator of WIR	SAIFULLAH KHAN	RFP 159/BP/21 in Bussines Park of Dubai South	Rev. No	0
			Date Submitted	02/02/2022
DESCRIPTION				
Location/Area of Inspection	Nolus Project		Drawing Number	BP159-LEC-SHD-CIV-000040, 000041, 000042, 000043
Specification Number	BP159-LEC-SHD-CIV-000040, 000041, 000042, 000043		Inspection Request No.	BP159-LEC-WIR-CIV-000040
Material Submittal Number	BP159-LEC-MAT-CIV-000016		Inspection Test Plan No.	N/A
Method Statement Number	BP159-LEC-MES-CIV-000012		Inspection Time	11:00 AM ON 2/02/2022
Authorised Signature				
Type of Work	☐ Architectural ☐ Structural ☒ Mechanical ☐ HVAC ☐ Finishes			
	☐ Infrastructure ☐ Landscape ☐ Electrical ☐ Survey ☐ Others (specify)			
Enclosure	☒ Drawings ☐ Specification ☐ Test Report ☐ Checklist ☐ Others (specify)			
Work Element to be Inspected			For Concrete Works	
INSPECTION REQUEST FOR INSTALLATION OF CEILING GYPSUM BOARD CLOSING IN SEATING AREA AND BAR AREA B/W GRID LINE 2-5'/A-B AS PER ATTACHED DRAWING			Volume	N/A
			Cement: SRC/OPC	N/A
			Start Time	N/A
			Finish Time	N/A
			Temperature	N/A
Attachments				
Type of Work	☐ QA/QC Checklist of Contractor ☐ Survey Data ☐ Contractor's Snag List			
	☐ Part Plan in A4 (highlighted) ☐ MEP Clearance ☐ Others (specify)			
The Contractor hereby certifies that the works are executed in accordance with the approved drawings, specifications and local authority regulations.				
Contractor's QA/QC Engineer Name	SAIFULLAH KHAN		02/02/2022	11:00:AM
		Signature	Date	Time
Contractor's Project Manager/Authorized Representative	Omar Soliman		02/02/2022	11:00:AM
		Signature	Date	Time
Date and Time Received by The Engineer			Incoming Ref. No.	
Engineer's (Consultant) Name				
		Signature	Date	Time

ENGINEER'S COMMENTS				
Coordination of Other Disciplines by the Engineer	Engineer's Technical Team Comments			
Electrical Inspection				
☐ Yes ☐ No ☐ Not applicable	Name	Signature	Date	Time
Mechanical Inspection				
☐ Yes ☐ No ☐ Not applicable	Name	Signature	Date	Time
Civil and Survey Inspection				
☐ Yes ☐ No ☐ Not applicable	Name	Signature	Date	Time
Civil and Survey Inspection				
☐ Yes ☐ No ☐ Not applicable	Name	Signature	Date	Time
Checking and approval by The Engineer shall not relieve the Contractor of its obligation to perform the work in accordance with the contract documents, health and safety requirements and local authority				
Engineer's Authorized Representative Comments:				
Approved with conditions: 1.) MEP clearance to be attached. 2.) Suspension system for track lights metal shelf to be done as specified and is under Contractor responsibility.				
Attachments	☐ Photos	☐ Others (specify)		
APPROVAL STATUS	☐ Code 1	☒ Code 2	☐ Code 3	☐ Code 4 ☐ For Information Only
Engineer's Authorized Representative Name	Qussay Al Asaad 03.02.2022		Signature, Date and Stamp	
		Outgoing Ref. No.		

CONTRACTOR RECEIVED SIGNATURE			
Date		Signature and Stamp	

DOCUMENT STATUS
Code 1 - Approved.
Code 2 - Approved as noted, work may proceed subject to incorporation of comments indicated.
Code 3 - Revise & resubmit.
Code 4 - Rejected
Corrections or comments made relative to inspection do not relieve the contractor from compliance with the contract requirements and specifications. Any amendments to this form should be approved by the Engineer and Dubai South prior to use by the contractor.

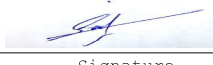  	DESIGN & BUILD OF THE NOLUS		WORK INSPECTION REQUEST (WIR)	
			Reference No.	BP159-LEC-RQI-CIV-000027
Originator of WIR	SAIFULLAH KHAN	RFP 159/BP/21 in Bussines Park of Dubai South	Rev. No	0
			Date Submitted	19/01/2022
DESCRIPTION				
Location/Area of Inspection	Nolus Project		Drawing Number	BP159-LEC-SHD-CIV-000040, 000041, 000042, 000043
Specification Number	BP159-LEC-SHD-CIV-000040, 000041, 000042, 000043		Inspection Request No.	BP159-LEC-WIR-CIV-000028
Material Submittal Number	BP159-LEC-MAT-CIV-000016		Inspection Test Plan No.	N/A
Method Statement Number	BP159-LEC-MES-CIV-000012		Inspection Time	11:00 AM ON 20/01/2022
Authorised Signature				
Type of Work	☐ Architectural ☐ Structural ☒ Mechanical ☐ HVAC ☐ Finishes			
	☐ Infrastructure ☐ Landscape ☐ Electrical ☐ Survey ☐ Others (specify)			
Enclosure	☒ Drawings ☐ Specification ☐ Test Report ☐ Checklist ☐ Others (specify)			
Work Element to be Inspected			For Concrete Works	
INSPECTION REQUEST FOR INSTALLATION OF FALSE CEILING SUSPENSION SYSTEM PRIOR TO CLOSE GYPSUM BOARD IN SEATING AREA AND BAR AREA B/W GRID LINE 2-5'/A-B AS PER ATTACHED DRAWING			Volume	N/A
			Cement: SRC/OPC	N/A
			Start Time	N/A
			Finish Time	N/A
			Temperature	N/A
Attachments				
Type of Work	☐ QA/QC Checklist of Contractor ☐ Survey Data ☐ Contractor's Snag List			
	☐ Part Plan in A4 (highlighted) ☐ MEP Clearance ☐ Others (specify)			
The Contractor hereby certifies that the works are executed in accordance with the approved drawings, specifications and local authority regulations.				
Contractor's QA/QC Engineer Name		SAIFULLAH KHAN		19/01/2022
			Signature	Date
Contractor's Project Manager/Authorized Representative		ARUN MAURYA		19/01/2022
			Signature	Date
Date and Time Received by The Engineer			Incoming Ref. No.	
Engineer's (Consultant) Name				
			Signature	Date
				Time

ENGINEER'S COMMENTS				
Coordination of Other Disciplines by the Engineer	Engineer's Technical Team Comments			
Electrical Inspection				
☐ Yes ☐ No ☐ Not applicable	Name	Signature	Date	Time
Mechanical Inspection				
	☐ Yes ☐ No ☐ Not applicable	Name	Signature	Date
Civil and Survey Inspection				
	☐ Yes ☐ No ☐ Not applicable	Name	Signature	Date
Civil and Survey Inspection				
	☐ Yes ☐ No ☐ Not applicable	Name	Signature	Date
Checking and approval by The Engineer shall not relieve the Contractor of its obligation to perform the work in accordance with the contract documents, health and safety requirements and local authority				
Engineer's Authorized Representative Comments:				
1) Bar areas not yet completed. 2) Bar area - Electrical trunks has to be raised above false ceiling level. 3) Bulkhead not yet completed. 4) All required suspensions for decorative ceiling and light fittings to be completed prior close false ceiling. 5) MEP Clearance to be provided prior close false ceiling.				
Attachments	☐ Photos	☐ Others (specify)		
APPROVAL STATUS	☐ Code 1	☒ Code 2	☐ Code 3	☐ Code 4 ☐ For Information Only
Engineer's Authorized Representative Name	Qussay Al Asaad 20.01.2022		Signature, Date and Stamp	
Outgoing Ref. No.				

CONTRACTOR RECEIVED SIGNATURE			
Date		Signature and Stamp	

DOCUMENT STATUS
Code 1 - Approved.
Code 2 - Approved as noted, work may proceed subject to incorporation of comments indicated.
Code 3 - Revise & resubmit.
Code 4 - Rejected
Corrections or comments made relative to inspection do not relieve the contractor from compliance with the contract requirements and specifications.
Any amendments to this form should be approved by the Engineer and Dubai South prior to use by the contractor.



mirage



MATERIAL INSPECTION REQUEST (ID)

VIDA DUBAI MALL ON PLOT 132-133 - DOWNTOWN DEVELOPMENT

Employer:	EMAAR DEVELOPMENT PJSC	Project Manager:	MIRAGE PROJECT MANAGEMENT SERVICES [MGI]
Supervision Consultant:	WSP MIDDLE EAST LTD [WSP]	Supervision Architect:	AEDAS/ WSP SUB CONSULTANT
Cost Manager:		Main Contractor:	SHAPOORJI PALLONJI MIDEAST. [SPML]

Discipline:	Civil	Struct	Arch	Finish	Land scape	ID	Submittal Ref:	SPML-VDM-ID-MIR-0730	REV. 00
Requested Date:	06/09/2022						Date of Inspection:	07/09/2022	
Location:	TOWER 1						Time of Inspection:	10AM	
Level:	GROUND FLOOR						Building:	TOWER 1	
Material Description:	Material Inspection for Gyproc, Sealant 255ml, Joint Compound 28kg., Paper Tape 150m, Gypsum Board 2400x12.5mm RG, Joint Compound 28kg, As per attached delivery Note Number QUS-9186						Activity:	GYPROC	
Attached:	Checklist ☐ Sketches ☐ Others ☐ (Delivery Note & Approved Mat Sub)								

Compliance Statement:

The Contractor hereby confirms that the Materials offered for inspection are ready and complies with Contract documents. Adequate HSE measures are in place for storage

PROJECT MANAGER / PROJECT ENGINEER

Name & Signature:

Date:

CONTRACTOR'S QA/QC ENGINEER:

(Comments)

Name & Signature:

Date:

REVIEWER'S COMMENTS

WSP (Str)

ID/Architects

1. No objection, materials checked randomly and found acceptable.
2. Ensure the presented materials fully comply with approved material submittal.
3. Quantity were not verified.
4. Contractor to ensure to have proper storage area for the inspected materials.
5. See attached photos of MIR

Name, Signature and date

Comments Sheet Attached? Yes ☐ No ☐

Name, Signature and date

Comments Sheet Attached? Yes ☐ No ☐

SUPERVISION CONSULTANT

A ☐ B ☒ C ☐ D ☐


Name & Signature:

Date:

Note: The Engineer's / Consultant's approval shall not in any way relieve the Contractor of his obligation under the Contract. The Contractor shall be solely responsible for the soundness and the correctness of the submitted Materials and Documents as per the required Contract Conditions and Contract Clauses. Consultants' comments on the Inspection requests shall not be construed as instruction to vary the scope of Contractor by whatsoever means

MATERIAL INSPECTION REQUEST (IDY)									
VIDA DUBAI MALL ON PLOT 132-133 - DOWNTOWN DEVELOPMENT									
Employer:	EMAAR DEVELOPMENT PJSC				Project Manager:	MIRAGE PROJECT MANAGEMENT SERVICES [MGI]			
Supervision Consultant:	WSP MIDDLE EAST LTD [WSP]				Supervision Architect:	AEDAS/ WSP SUB CONSULTANT			
Cost Manager:					Main Contractor:	SHAPOORJI PALLONJI MIDEAST. [SPML]			

Discipline:	Civil	Struct	Arch	Finish	Land scape	ID	Submittal Ref:	SPML-VDM-ID-MIR-0705	REV.	00
Requested Date:	30/08/2022						Date of Inspection:	31/08/2022		
							Time of Inspection:	10AM		
Location:	TOWER 1						Building:	TOWER 1		
Level:	Mezzanine						Activity:	GYPROC		
Material Description:	Material Inspection for Gyproc, Wafer Head Screw 13mm, Gyproc Wedge Anchor 40mm, Gypframe MF5 Furring Channel 0.5x3000mm, Gypframe MF7 Main Channel 0.5x3000mm, Gypframe GA1 Angle 0.5x3000mm, Jack Point Wafer Head Screw 13mm, Drywall Screw 25mm, As per attached delivery Note Number QUS-9083									
Attached:	Checklist ☐ Sketches ☐ Others ☐ (Delivery Note & Approved Mat Sub)									
Compliance Statement: The Contractor hereby confirms that the Materials offered for inspection are ready and complies with Contract documents. Adequate HSE measures are in place for storage										
PROJECT MANAGER / PROJECT ENGINEER										
Name & Signature:						Date:				
CONTRACTOR'S QA/QC ENGINEER:										
(Comments)										
Name & Signature:						Date: 30/08/22				
REVIEWER'S COMMENTS										
WSP (Str)						Architects				
1. No objection, materials checked randomly and found acceptable. 2. Ensure the presented materials fully comply with approved material submittal. 3. Quantity were not verified. 4. Contractor to ensure to have proper storage area for the inspected materials. 5. See attached photos of MIR , To include G-frame										
Name, Signature and date						Name, Signature and date				
Comments Sheet Attached? Yes ☐ No ☐						Comments Sheet Attached? Yes ☐ No ☐				
SUPERVISION CONSULTANT										
A ☐ B ☒ C ☐ D ☐										
Name & Signature:						Date:				
Note: The Engineer's / Consultant's approval shall not in any way relieve the Contractor of his obligation under the Contract. The Contractor shall be solely responsible for the soundness and the correctness of the submitted Materials and Documents as per the required Contract Conditions and Contract Clauses. Consultants' comments on the Inspection requests shall not be construed as instruction to vary the scope of Contractor by whatsoever means										

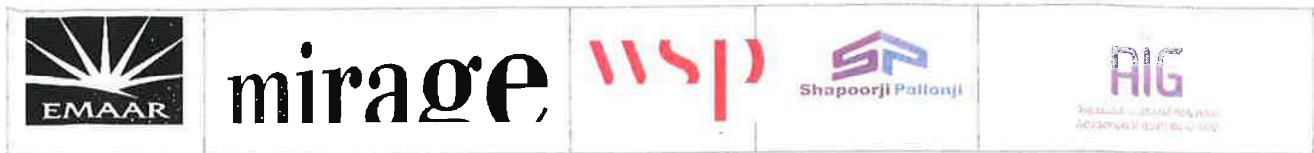

MATERIAL INSPECTION REQUEST (ID)

VIDA DUBAI MALL ON PLOT 132-133 - DOWNTOWN DEVELOPMENT

Employer:	EMAAR DEVELOPMENT PJSC	Project Manager:	MIRAGE PROJECT MANAGEMENT SERVICES [MGI]
Supervision Consultant:	WSP MIDDLE EAST LTD [WSP]	Supervision Architect:	AEDAS/ WSP SUB CONSULTANT
Cost Manager:		Main Contractor:	SHAPOORJI PALLONJI MIDEAST. [SPML]

Discipline:	Civil	Struct	Arch	Finish	Land scape	ID	Submittal Ref:	SPML-VDM-ID-MIR- 0716	REV. 00
Requested Date:	02/09/2022						Date of Inspection:	05/09/2022	
							Time of Inspection:	10AM	
Location:	TOWER 1						Building:	TOWER 1	
Level:	MEZZANINE						Activity:	GYPROC	
Material Description:	Material Inspection for Gyproc, Gypsum Board,Gypframe, Wafer Head Screw,Dry Wall ScrewJack Point Wafer Head Screw, As per attached delivery Note Number QUS-9167								
Attached:	Checklist ☐ Sketches ☐ Others ☐ (Delivery Note & Approved Mat Sub)								

Compliance Statement:

The Contractor hereby confirms that the Materials offered for inspection are ready and complies with Contract documents. Adequate HSE measures are in place for storage

PROJECT MANAGER / PROJECT ENGINEER

Name & Signature:

Date:

CONTRACTOR'S QA/QC ENGINEER:

(Comments)

Name & Signature:

Date:

REVIEWER'S COMMENTS

WSP (Str)

1. No objection, materials checked randomly and found acceptable.
2. Ensure the presented materials fully comply with approved material submittal.
3. Quantity were not verified.
4. Contractor to ensure to have proper storage area for the inspected materials.
5. See attached photos of MIR, To include G-frame

Architects

Name, Signature and date

Comments Sheet Attached? Yes ☐ No ☐

Name, Signature and date

Comments Sheet Attached? Yes ☐ No ☐

SUPERVISION CONSULTANT A ☐ B ☒ C ☐ D ☐

Name & Signature:

Date:

Note: The Engineer's / Consultant's approval shall not in any way relieve the Contractor of his obligation under the Contract. The Contractor shall be solely responsible for the soundness and the correctness of the submitted Materials and Documents as per the required Contract Conditions and Contract Clauses. Consultants' comments on the Inspection requests shall not be construed as instruction to vary the scope of Contractor by whatsoever means

			DESIGN & BUILD OF THE NOLUS	SAMPLE TAG	
				Reference No.	BP159-LEC-TAG-FNS-000020
Originator of Submittal	Lootah Engineering and Construction LLC	RFP 159/BP/21 in Bussines Park of Dubai South		Rev. No	1
Requested by	Omar Soliman			Date Submitted	16-Dec-21
MATERIAL DETAIL					
Item Description	Material Sample for TS.02 Solid Wood				
	Item Code: Solid Wood Type: Railway Sleeper Type Colour: Dark Brown Finish: Medium Matte with 15-20% Sheen Only Sealed				
Area of Use	Bench				
Contractor Statement	We certify that the material submitted herewith is a specimen of the material which is to be used in the areas described above, and in compliane with the contract drawings and specifications except as otherwise stated in the related Alternative Material Submittal Form. We undertake full responsibility to ensure that the material delivered at site is the same as the approved sample.				
Contractor's Authorized Representative Name	Omar Soliman Technical Manager				
				Signature and Stamp	

RD-158 Design and Build of The Shed in RD

Dubai South
Near Al Maktoum International Airport
Dubai
United Arab Emirates



MAIL TYPE
Workflow Transmittal

MAIL NUMBER
AWAJ-WTRAN-000201

REFERENCE NUMBER
AWAJ-WTRAN-000201

Final (WF-000322) Prequalification for Joinery Works (M/s Revoren)

From Mr Sreeranj Kunnumel - Al Wasl Al Jadeed Consultants

To (3) Mr Anwar Basha - Al Wasl Al Jadeed Consultants
Mr Sreeranj Kunnumel - Al Wasl Al Jadeed Consultants
Mr Babu Khan - Lootah Engineering and Construction LLC

Cc Mr Moosa Syed - DUBAI SOUTH

Sent Monday, 28 February 2022

MESSAGE**Workflow Review History**

The attached documents have completed the "Prequalification for Joinery Works (M/s Revoren)" workflow with the following results :

This transmittal was automatically generated.

Doc No	Step	Participant	Review Outcome	Comments
RD158-LEC-PQD-IND-000001	QA Check	A Basha	QA Checked And Passed	
	Resident Engineer Review	S Kunnumel	Code 3	Contractors' valid Dubai trade licenses shall be submitted

			DESIGN & BUILD OF THE NOLUS	SAMPLE TAG	
				Reference	BP159-LEC-TAG-FNS-000005
Originator of Submittal	Lootah Engineering and Construction LLC	RFP 159/BP/21 in Bussines Park of Dubai South	Rev. No	1	
			Date Submitted	22-Nov-21	
Requested by	Arunkumar				
MATERIAL DETAIL					
Item Description	Material Sample for CT.04 Wood Effect Tile (A99GZLNW#IV0.W2S5R Line Wood RAK Ceramics Ivory Light Structure, Matte Edge: Rectified Outdoor Suitable) (M/s Good Star)				
Area of Use	External Wall Cladding				
Contractor Statement	We certify that the material submitted herewith is a specimen of the material which is to be used in the areas described above, and in compliane with the contract drawings and specifications except as otherwise stated in the related Alternative Material Submittal Form. We undertake full responsibility to ensure that the material delivered at site is the same as the approved sample.				
Contractor's Authorized Representative Name	Arunkumar Construction Manager		 Signature and Stamp		

ENGINEER'S COMMENTS			
Date Received by Engineer document controller and signature		Incoming Ref. No.	
Sample CT-04 Wood Effect Tile (Option 1 from Navarti) is approved subject to following. 1.) Contractor to expedite submit fixation details for external cladding. 2.) Subject to approve Mock-up at site. 3.) Contractor responsible to-verifying materials delivered at site from any defects.			

			DESIGN & BUILD OF THE NOLUS	SAMPLE TAG	
				Reference No.	BP159-LEC-TAG-FNS-000016
Originator of Submittal	Lootah Engineering and Construction LLC	RFP 159/BP/21 in Bussines Park of Dubai South		Rev. No	0
Requested by	Omar Soliman			Date Submitted	05-Dec-21
MATERIAL DETAIL					
Item Description	Material Sample for FA.03 Fabric Item Code: 430LUX3/211 Design: Luxe Performance Velvet Colour: 211 Spruce Width: 140.0 cms Sample ID: 387158 Supplier: M/s Revoren Manufacture: M/s Panaz				
Area of Use	Furniture Upholstery				
Contractor Statement	We certify that the material submitted herewith is a specimen of the material which is to be used in the areas described above, and in compliane with the contract drawings and specifications except as otherwise stated in the related Alternative Material Submittal Form. We undertake full responsibility to ensure that the material delivered at site is the same as the approved sample.				
Contractor's Authorized Representative Name	Omar Soliman Technical Manager				
				Signature and Stamp	

[illegible]

  		DESIGN & BUILD OF THE NOLUS		MATERIAL SUBMITTAL FORM	
Originator of Submittal		Lootah Engineering and Construction LLC		Reference No.	BP159-LEC-MAT-CIV-000016
		RFP 159/BP/21 in Bussines Park of Dubai South		Rev. No.	0
				Date	14 November 2021
Item	Description		Discipline	List of Enclosure	
Specifications Reference			(Tick as Applicable)		
			☐ Infrastructure	☒ Prequalification Documents	
BOQ Reference			☐ Architectural	☒ Trade License	
			☐ Structural	☒ Vendor's Technical Literature	
Drawing Reference	BP159-LEC-DWG-ARC-000061		☐ Mechanical	☒ List of Previous Projects Done	
Material Specified	Material Submittal & Sampel of False Ceiling and Bulkhead with Accessories		☐ Electrical	☐ Compliance Statement Sheet (*)	
			☐ HVAC	☐ Method Statement	
Material Proposed	Knauf Regular Gypsum Board (RG) Knauf Fire & Moisture Resistant Gypsum Board (FM)		☐ Plumbing	☒ Previous Test Results	
			☐ Finishes	☐ Copy of the Related Specifications	
Manufacturer/Supplier	Multicore Technical Services LLC		☐ External Works	☒ Sample with Sample Tag(**)	
Address of Manufacturer	P.O. Box 717407, Al Dubai, U.A.E		☒ Civil Works	☐ Shop Drawings (if applicable)	
Contractor Remarks			☐ Landscaping	☐ Others (specify)	
Date Required on Site					
Expected Date of Arrival of Material on Site:			Expected Date of Material Submittal Documents to RE:		
Notes:	*Compliance statement sheet covering each paragraph and subparagraph of the specification and deviations should be clearly marked. Advantages/disadvantages between the specified and proposed to be mentioned. This statement must be attached to the relevant submittal form. **Samples should be presented on a sample board suitably identified with labels. Where it is not possible to present a sample on sample board due to size constraints, sample tag should be attached properly. Photos of samples should be included in the submittal. All document submissions should include one Original along with a soft copy in PDF Format with this submission. When a resubmission is made based on The Engineer's comments, the compliance/reply to each comment should be clearly mentioned point by point. The specified format should be filled in accordingly and attached to the submittal form.				
Contractor Statement	We certify that the material specified herewith has been reviewed in detail and is in compliance with the contract drawings and specifications except as otherwise stated above.				
Contractor's Authorized Representative Name	Arunkumar Construction Manager		 		
			Signature and Stamp		

ENGINEER'S COMMENTS	
Incoming Ref. No. , if applicable (to be filled by RE)	
Knauf Regular Gypsum board & Knauf moisture resistant Gypsum board with accessories is approved with conditions as follows:	
1.) Subject to comply with project, specifications, green building and authorities regulations and requirements.	
2.) Shadow angle gap to be used for all areas.	
3.) Submit to shop drawings for False ceiling with required details.	
4.) The proposed material from Knauf should Antifungal and Antibacterial material as per Finishes Schedules.	
5.) Concerned area to use this material should be mentioned.	
6.) This approval is not relieve Contractor from his liability.	
Continued on next page...	

			DESIGN & BUILD OF THE NOLUS	MATERIAL SUBMITTAL FORM	
				Reference No.	BP159-LEC-MAT-CIV-000017
Originator of Submittal	Lootah Engineering and Construction LLC	RFP 159/BP/21 in Bussines Park of Dubai South	Rev. No.	0	
			Date	14 November 2021	
Item	Description	Discipline	List of Enclosure		
Specifications Reference		(Tick as Applicable)			
		☐ Infrastructure	☒	Prequalification Documents	
BOQ Reference		☐ Architectural	☒	Trade License	
		☐ Structural	☒	Vendor's Technical Literature	
Drawing Reference	BP159-LEC-DWG-ARC-000061	☐ Mechanical	☒	List of Previous Projects Done	
Material Specified	Material Submittal & Sample of Metal Acoustic Ceiling (60cmX60cm) and Exposed Ceiling System with Rockwool Insulation	☐ Electrical	☐	Compliance Statement Sheet (*)	
		☐ HVAC	☐	Method Statement	
Material Proposed	Metal Acoustic Ceiling (60cmX60cm) and Exposed Ceiling System with Rockwool Insulation	☐ Plumbing	☒	Previous Test Results	
	with Accessories	☐ Finishes	☐	Copy of the Related Specifications	
Manufacturer/Supplier	Multicore Technical Services LLC	☐ External Works	☒	Sample with Sample Tag(**)	
Address of Manufacturer	P.O. Box 717407, Al Dubai, U.A.E	☒ Civil Works	☐	Shop Drawings (if applicable)	
Contractor Remarks		☐ Landscaping	☐	Others (specify)	
Date Required on Site					
Expected Date of Arrival of Material on Site:		Expected Date of Material Submittal Documents to RE:			
Notes:	*Compliance statement sheet covering each paragraph and subparagraph of the specification and deviations should be clearly marked. Advantages/disadvantages between the specified and proposed to be mentioned. This statement must be attached to the relevant submittal form. **Samples should be presented on a sample board suitably identified with labels. Where it is not possible to present a sample on sample board due to size constraints, sample tag should be attached properly. Photos of samples should be included in the submittal. All document submissions should include one Original along with a soft copy in PDF Format with this submission. When a resubmission is made based on The Engineer's comments, the compliance/reply to each comment should be clearly mentioned point by point. The specified format should be filled in accordingly and attached to the submittal form.				
Contractor Statement	We certify that the material specified herewith has been reviewed in detail and is in compliance with the contract drawings and specifications except as otherwise stated above.				
Contractor's Authorized Representative Name	Arunkumar Construction Manager		 		
	Signature and Stamp				

ENGINEER'S COMMENTS	
Incoming Ref. No. , if applicable (to be filled by RE)	
Metal tile 60x60 false ceiling for BOH (Kitchen) is acceptable subject to following:	
1.) Subject to comply with project, specifications, green building and authorities regulations and requirements.	
2.) Plane / washable / acoustic metal tile not perforated is required.	
3.) Shadow gap (angle) shall be used for fixation with walls.	
4.) Final approval subject to submit false ceiling shop drawings and approval.	
5.) This approval not relieve Contractor from his liability.	
Continued on next page...	

APPROVAL STATUS	☐ Code 1	☒ Code 2	☐ Code 3	☐ Code 4	☐ For Information Only
Engineer's Authorized Representative Name	Qussay Al Asaad 18.11.2021			 Signature, Date and Stamp	

DUBAI SOUTH COMMENTS (To be filled up by DS Development Management Department)	
Date Received by DS document controller and signature	
- IN PRINCIPAL OPTION 1 PRESENTED BY CONTRACTOR IS ACCEPTABLE	
- OUT OF 8 MOTTIFS , 4 MOTTIFS ARE PROVIDED	
- CONTRACTOR TO CHECK IF OTHER 4 MOTTIFFS ARE AVAILAIBLE IN SAME PRODUCT RANGE	
- CONTRACTOR TO MAKE SURE ALL 8 - MOTTIFS ARE USED IN THE DESIGN	
- CONTRACTOR TO PROVIDE SHOP DRAWINGS TO SHOW MOTTIF LAYOUT WITH RESPECT TO FLOORING LAYOUT	
- SAME TILE IS USED IN JOINERY SKIRTING WHICH NEEDS TO BE CORDINATED ON SHOP DRAWINGS	
- SPECIFIED TILE IS 300 X 600 , CONTRACTOR PROPOSED 300 X300 , CONTRACTOR TO CHECK WITH SUPPI IFR FOR MISSING MOTTIFS	
APPROVAL STATUS	☐ Code 1 ☐ Code 2 ☐ Code 3 ☐ Code 4 ☐ For Information Only
Technical Team (Development Management) Reviewer Name and	Signature and Date
Design Manager Name	Signature and Date
Project Manager Name	Signature and Date
Outgoing Ref. No. (by RE)	

CONTRACTOR RECEIVED SIGNATURE			
Date		Signature and Stamp	

DOCUMENT STATUS
Code 1 - Approved.
Code 2 - Approved as noted, work may proceed subject to incorporation of comments indicated.
Code 3 - Revise & resubmit.
Code 4 - Rejected
Corrections or comments made relative to submittals during this review do not relieve the contractor from compliance with the contract requirements and specifications. This check is only for review of general conformance with the design concept of the project and general compliance with the information given in the contract documents.
Any amendments to this form should be approved by the Engineer and Dubai South prior to use by the contractor.



Thank You

